CLAYTON TERRACE

#48463

A SUBDIVISION OF A PART OF THE S½-N½ SW¼-SW¼ of Sec. 36 TWSP 6 South-Range 10 West

Beginning at a point in the West line of said ½ ½ ¼ ¼ Section 160 Ft. North of the SW Corner Thereof, thence East Along the South Line of Conlin Ave. As set out on this plat to a point 210 Ft. East of the West line and 141.0 Ft. North of the South Line of said ½ ½ ¼ ¼ Section, Thence South 141.0 Ft., thence East 1117.1 Ft., thence North 332.7 Ft., thence West 1117.26 Ft., thence South 65 Ft., thence West 210 Ft., Thence South 107.30 F.T. To the Place of Beginning.

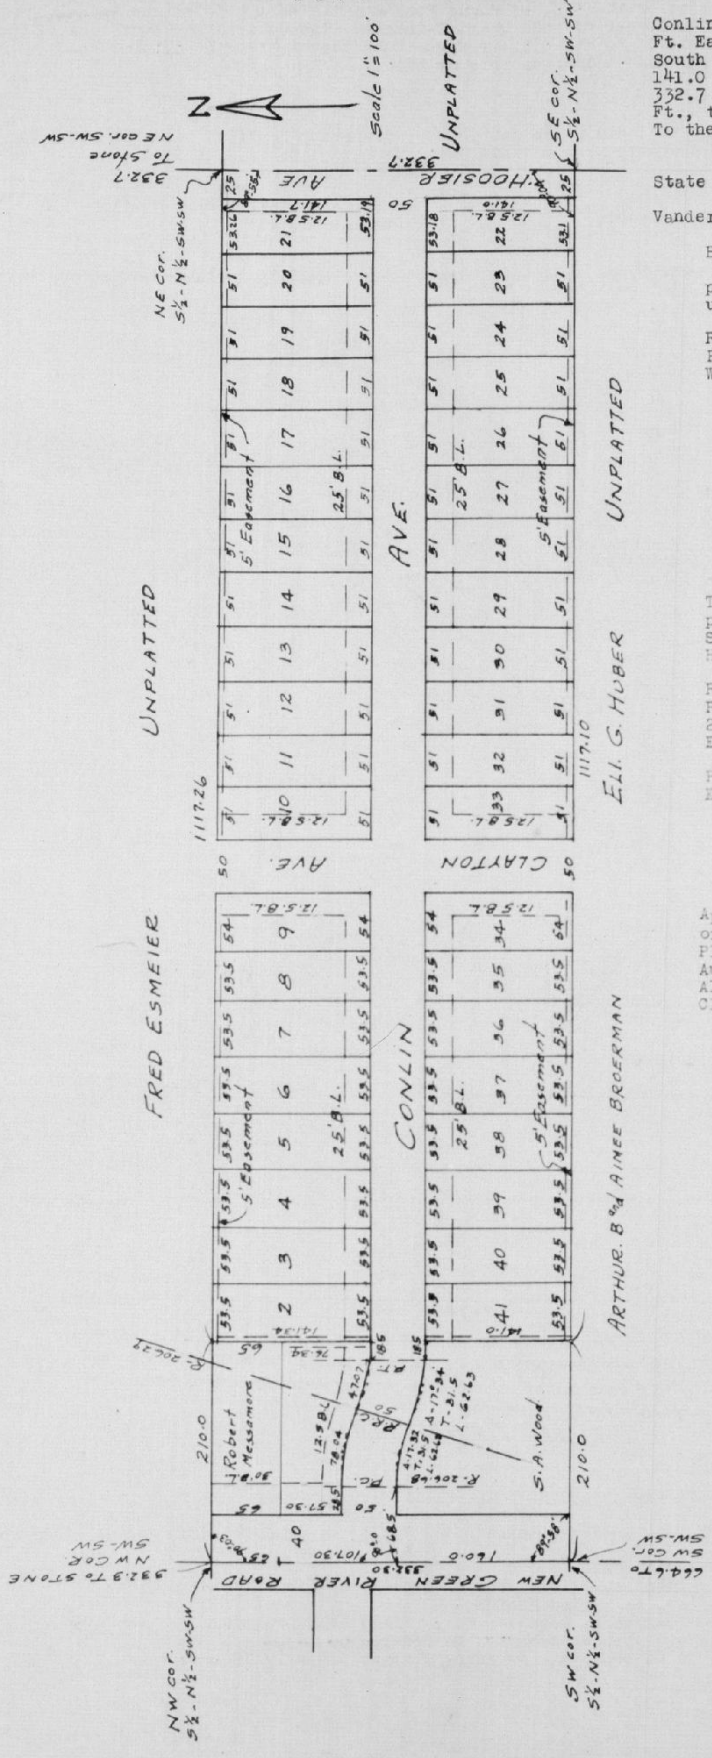

State of Indiana)
) SS:
Vanderburgh, County)

Before me, a Notary Public in and for said County and State, the undersigned owners and subdividors personally appeared and acknowledged the execution of this Plat.

Robert H. Meyers Bertha Mary Meyers
Robert H. Meyers Bertha Mary Meyers
Witness My Hand and Seal this 8th day of August

(SEAL) Annabelle Boswell
Annabelle Boswell
Notary Public
My Commission Expires: 3-6-51

The undersigned Civil Engineer Certifies this plat to be a true and correct drawing of a Survey Made in Accordance with the Description Hereon.

Richard G. Nussmeyer
Richard G. Nussmeyer
20 SE Second, St.
Evansville, Indiana

Richard G. Nussmeier Registered Professional Engineer No. 1512 State of Indiana

Approved by County Plan Commission
of Vanderburgh County, Indiana
Plat Rec. No. Page No.
Aug 8 1949
Al Denninger, Pres
Clarence J. Wolf Sec'y

For assessment Applying to Lot 30
see Deed Drawer 9 card 4928