BARENBERG'S SUB. NO. 2

#49975

A Subdivision of part of Lot 1 in a partition plat of part of the N.E. ¼ of Section 34, T6S, R 11W as recorded in Superior Court Order Book 2, Pages 419,421, said Subdivision being more particularly described as follows, to wit: Commencing at a point which is located by commencing at the N.W. corner of said Lot 1, said corner being also the N.W. corner of the N.E. ¼ of said Section 34-6-11; thence South along the West line of said Lot 1 a distance of 616.03 feet to the N.W. corner of Barenberg's Subdivision; thence East along the North line of said subdivision 172.0 feet to the N.E. corner of said Subdivision which is also the aforementioned place of beginning of subject subdivision; thence continuing East on said North line extended 694.10 feet to the East line of the aforementioned Lot 1 in said partition plat; thence South along said East line 825.25 feet to the center of State Road No. 62; thence in a Westerly direction along the center line of said Road a distance of 666.34 feet; thence North

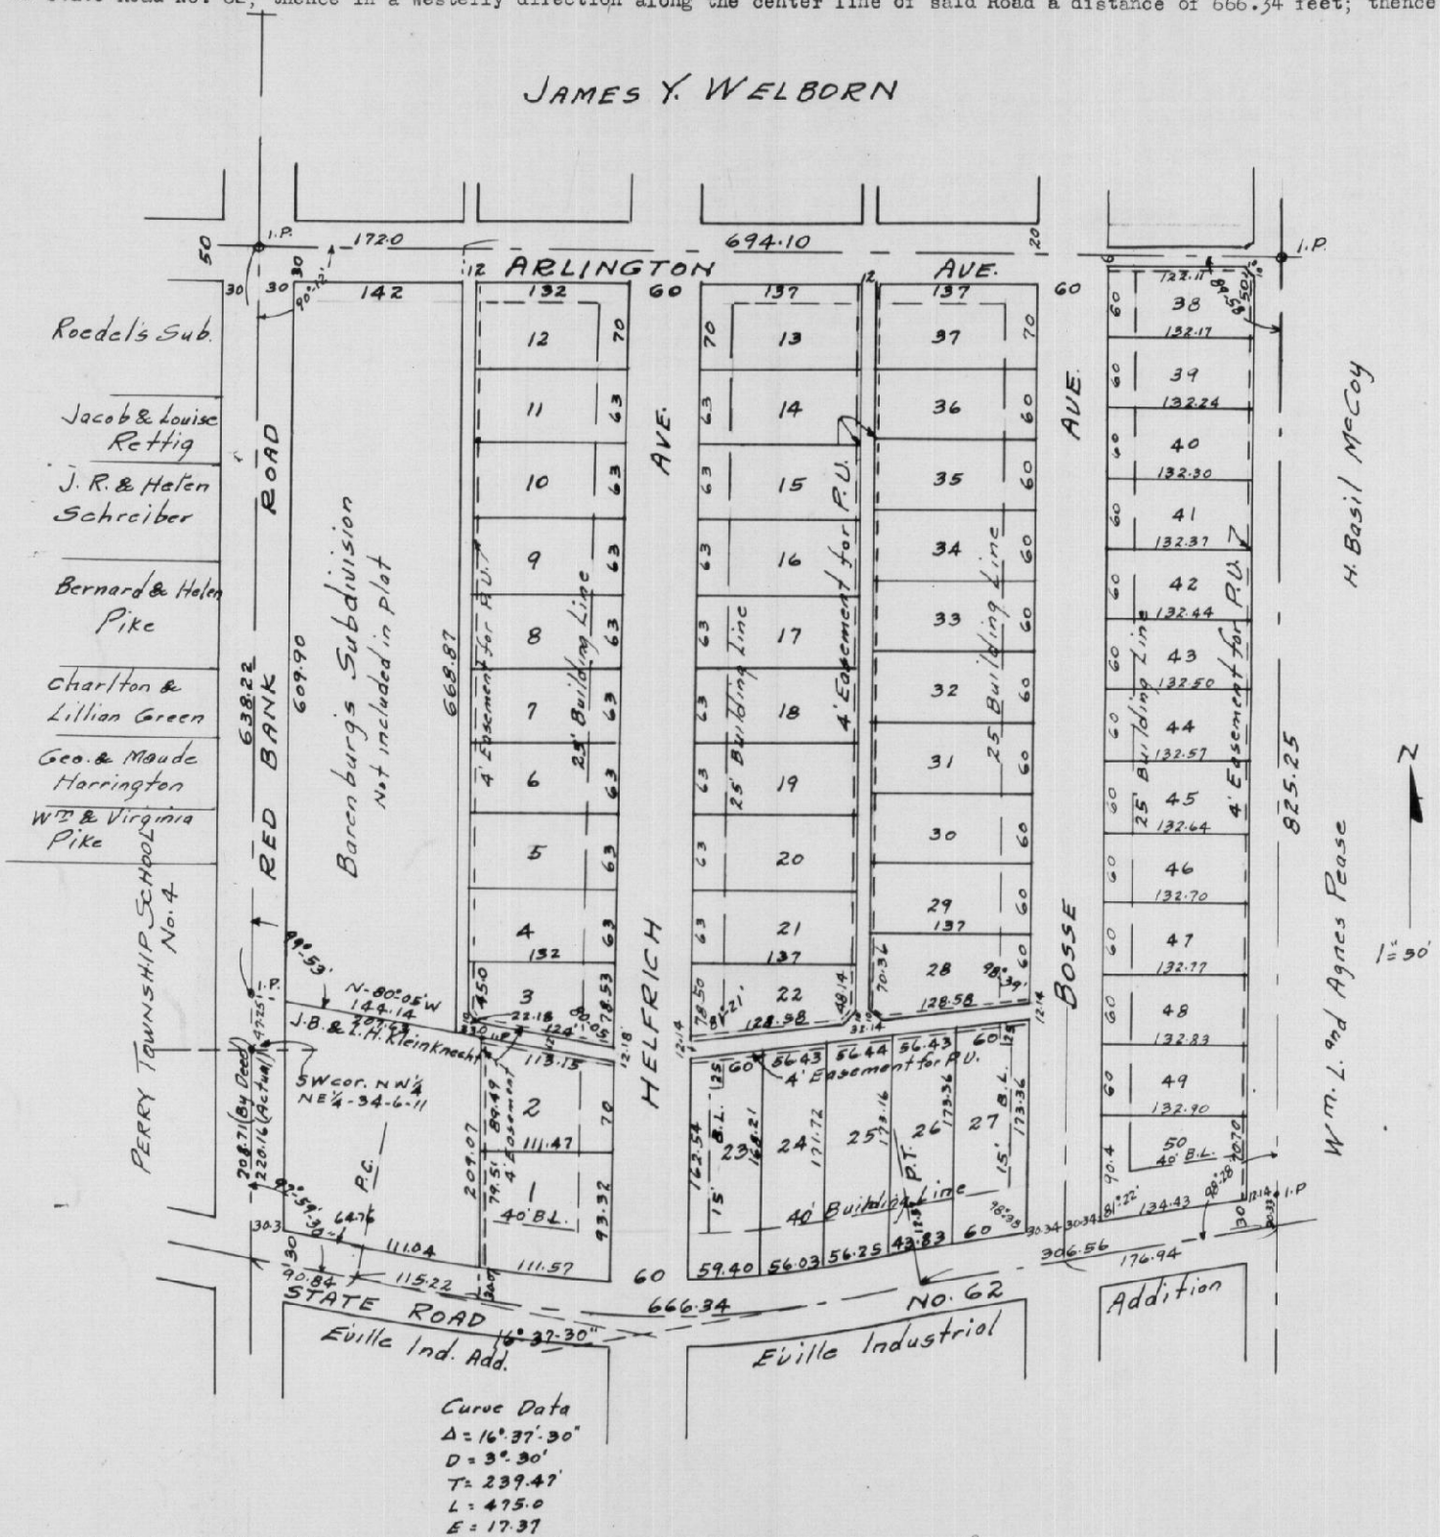

and parallel to the West line of said Lot 1 a distance of 209.07 feet; thence N 80° -05' W a distance of 33.0 feet to the South-east corner of said Barenbert's Subdivision; thence North along the East line of Said Subdivision a distance of 668.87 feet to the place of beginning .

STATE OF INDIANA
VANDERBURGH COUNTY S.S.

Before me, a notary public in and for said State and County, the undersigned owner and subdivider personally appeared and acknowledged the execution of this plat.

Henry F. Barenberg
Henry F. Barenberg
Mathilda Barenberg
Mathilda Barenberg

Witness my hand and seal this 21st day of October 1946 (SEAL)
My Commission expires April 9- 1947

Helen Schauer
Helen Schauer