GETHSEMANE & SERMON ON THE MOUNT

568

SUBDIVISION OF PART OF SECTION FIVE SUNSET MEMORIAL
GARDENS VANDERBURGH COUNTY, INDIANA
SCALE: ONE INCH EQUALS FORTY FEET

MEMORIAL GARDENS OF EVANSVILLE, INC.

BY CHARLES R. BONE VICE PRESIDENT
CHARLES R BONE

E OF INDIANA) SS:
ERBURGH COUNTY)

BEFORE ME, A NOTARY PUBLICIN AND FOR SAID
E AND COUNTY, PERSONALLY APPEARED THE OWNER
SUBDIVIDER BY CHARLES R. BONE, ITS VICE
IDENT, WHO FOR AND ON ITS BEHALF ACKNOWLEDGED
EXECUTION OF THIS PLAT.
ESS MY HAND AND SEAL THIS 27TH DAY OF
IARY, 1950.

(SEAL) LILYBELL M. DAY
LILYBELL M. DAY NOTARY PUBLIC

MMISSION EXPIRES JAN 16, 1951.

NDERSIGNED CIVIL ENGINEER AND LAND SURVEYOR
Y CERTIFY THAT THE ABOVE PLAT IS A TRUE
ORRECT DRAWING ACCORDING TO THE ABOVE
IPTION.

CHARLES E. DAY
CIVIL ENGINEER
ES E. DAY PROFESSIONAL ENGINEER
TERED NO. 2060 STATE OF INDIANA (SEAL)

VED BY COUNTY PLAN COMMISSION OF
RBURGH COUNTY, INDIANA
REC. NO. PAGE NO.
MAR 16 1950
BERGNER PRES.
W. KIRVES SEC'Y

R & SPACE LOCATION
AMETER LOT MARKER
NUMBER & LETTERS

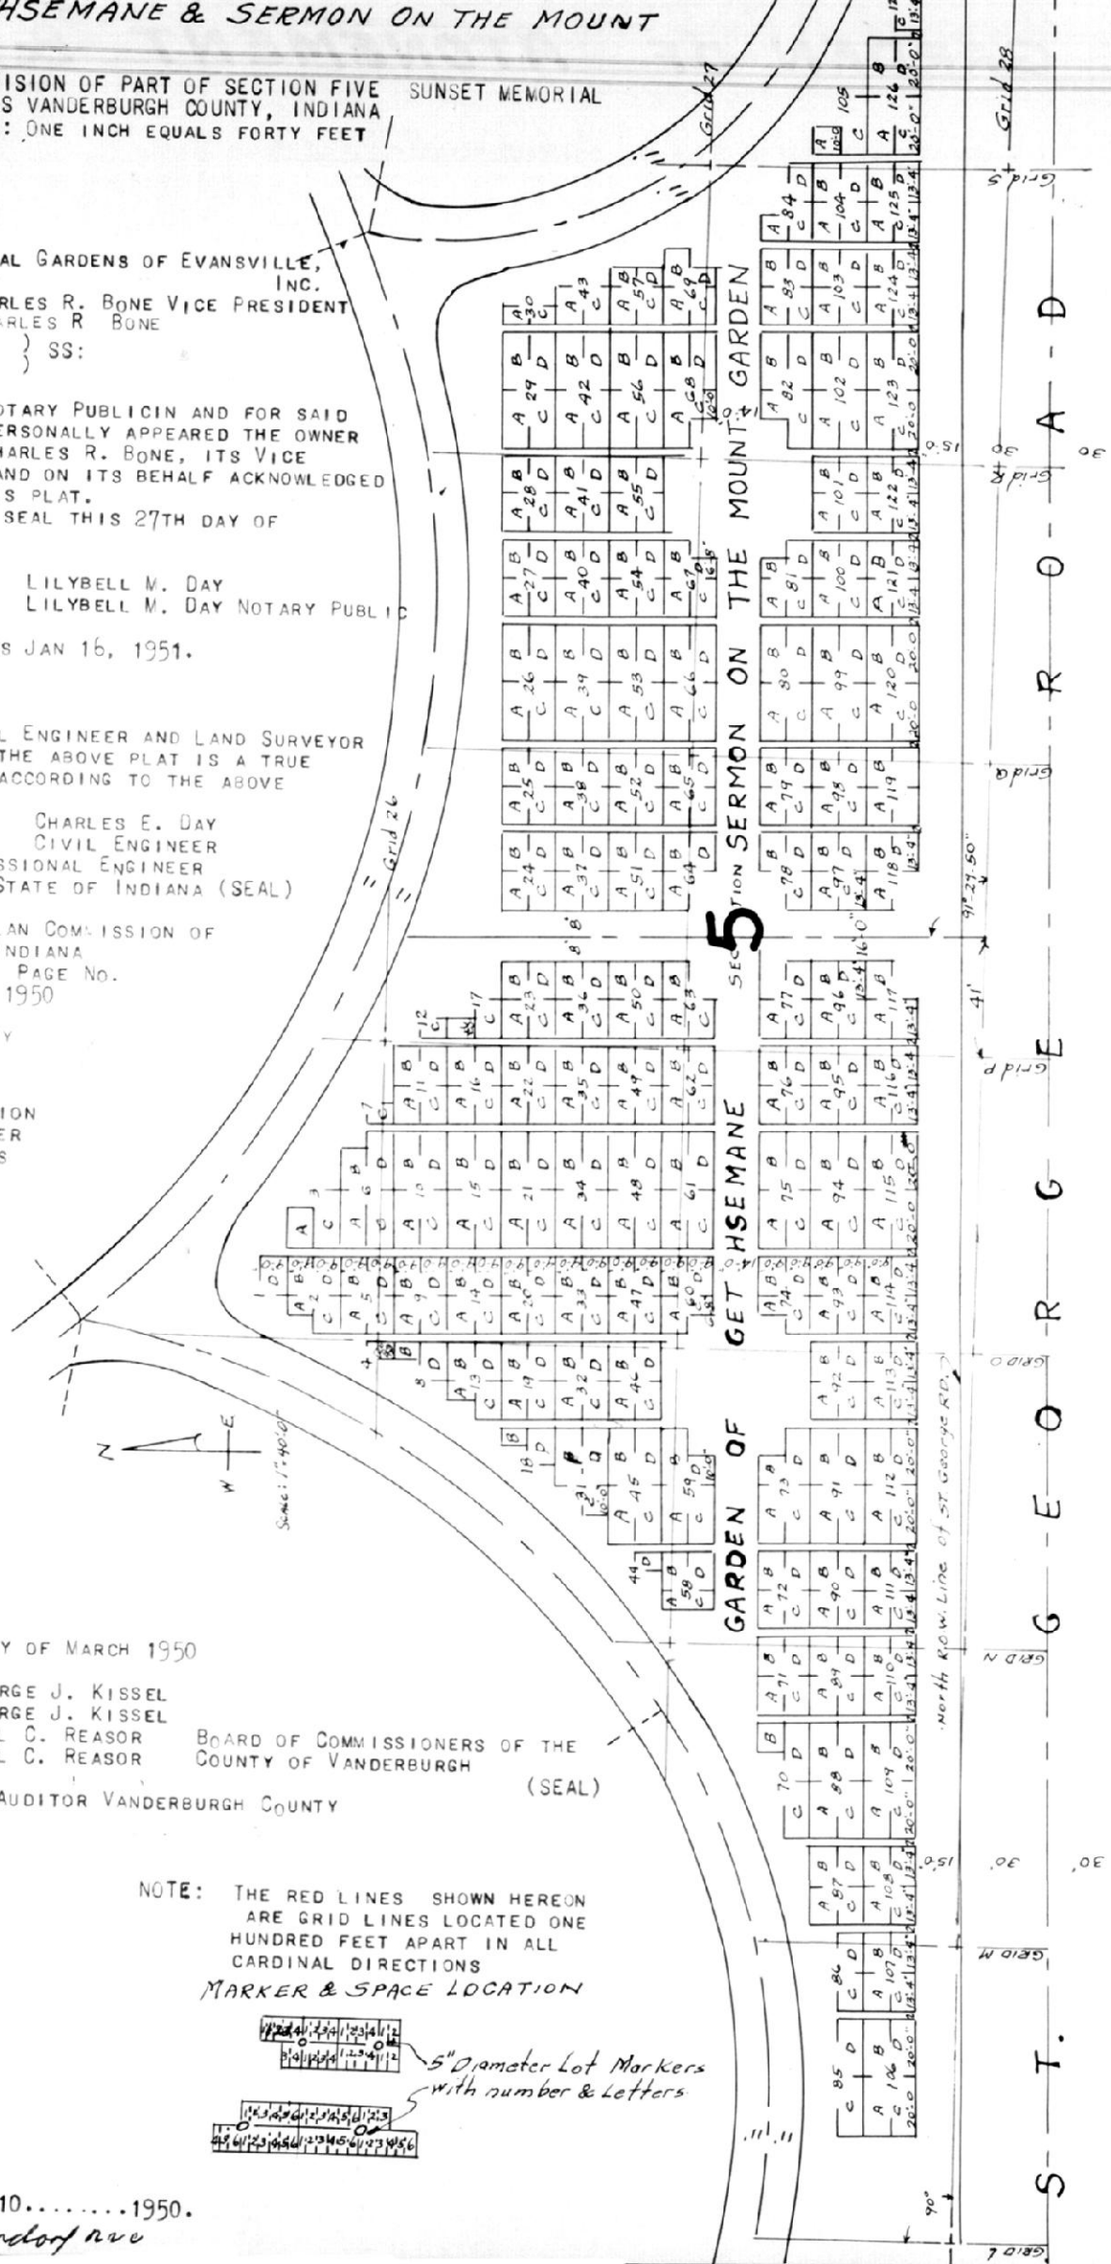

ED THIS 16TH DAY OF MARCH 1950

GEORGE J. KISSEL
GEORGE J. KISSEL
EARL C. REASOR
EARL C. REASOR
OTTO H. MEYER
OTTO H. MEYER AUDITOR VANDERBURGH COUNTY

BOARD OF COMMISSIONERS OF THE COUNTY OF VANDERBURGH
(SEAL)

NOTE: THE RED LINES SHOWN HEREON ARE GRID LINES LOCATED ONE HUNDRED FEET APART IN ALL CARDINAL DIRECTIONS

MARKER & SPACE LOCATION

D.....JULY 10.....1950.
at w Elmendorf ave