214

GARDEN OF ATONEMENT &

#78669

A REPLAT OF PART OF SECTION NO. 1 SUNSET MEMORIAL GARDENS

MEMORIAL GARDENS OF EVANSVILLE, I
BY ARCH LONG VICE PRESIDENT
ARCH LONG


STATE OF MISSOURI)
) SS:
COUNTY OF JACKSON)

BEFORE ME, A NOTARY PUBLIC INA AND FOR SAID STAT
COUNTY, PERSONALLY APPEARED THE OWNER AND SUBDIVI
BY ARCH LONG, ITS VICE PRESIDENT, WHO FOR AND ON
BEHALF ACKNOWLEDGED THE EXECUTION OF THIS PLAT.

WITNESS MY HAND AND SEAL THIS 27TH DAY OF FEBRUAR

(SEAL) IRENE CONGOUR NOTARY PUBLIC


MY COMMISSION EXPIRES JANUARY 11, 1954

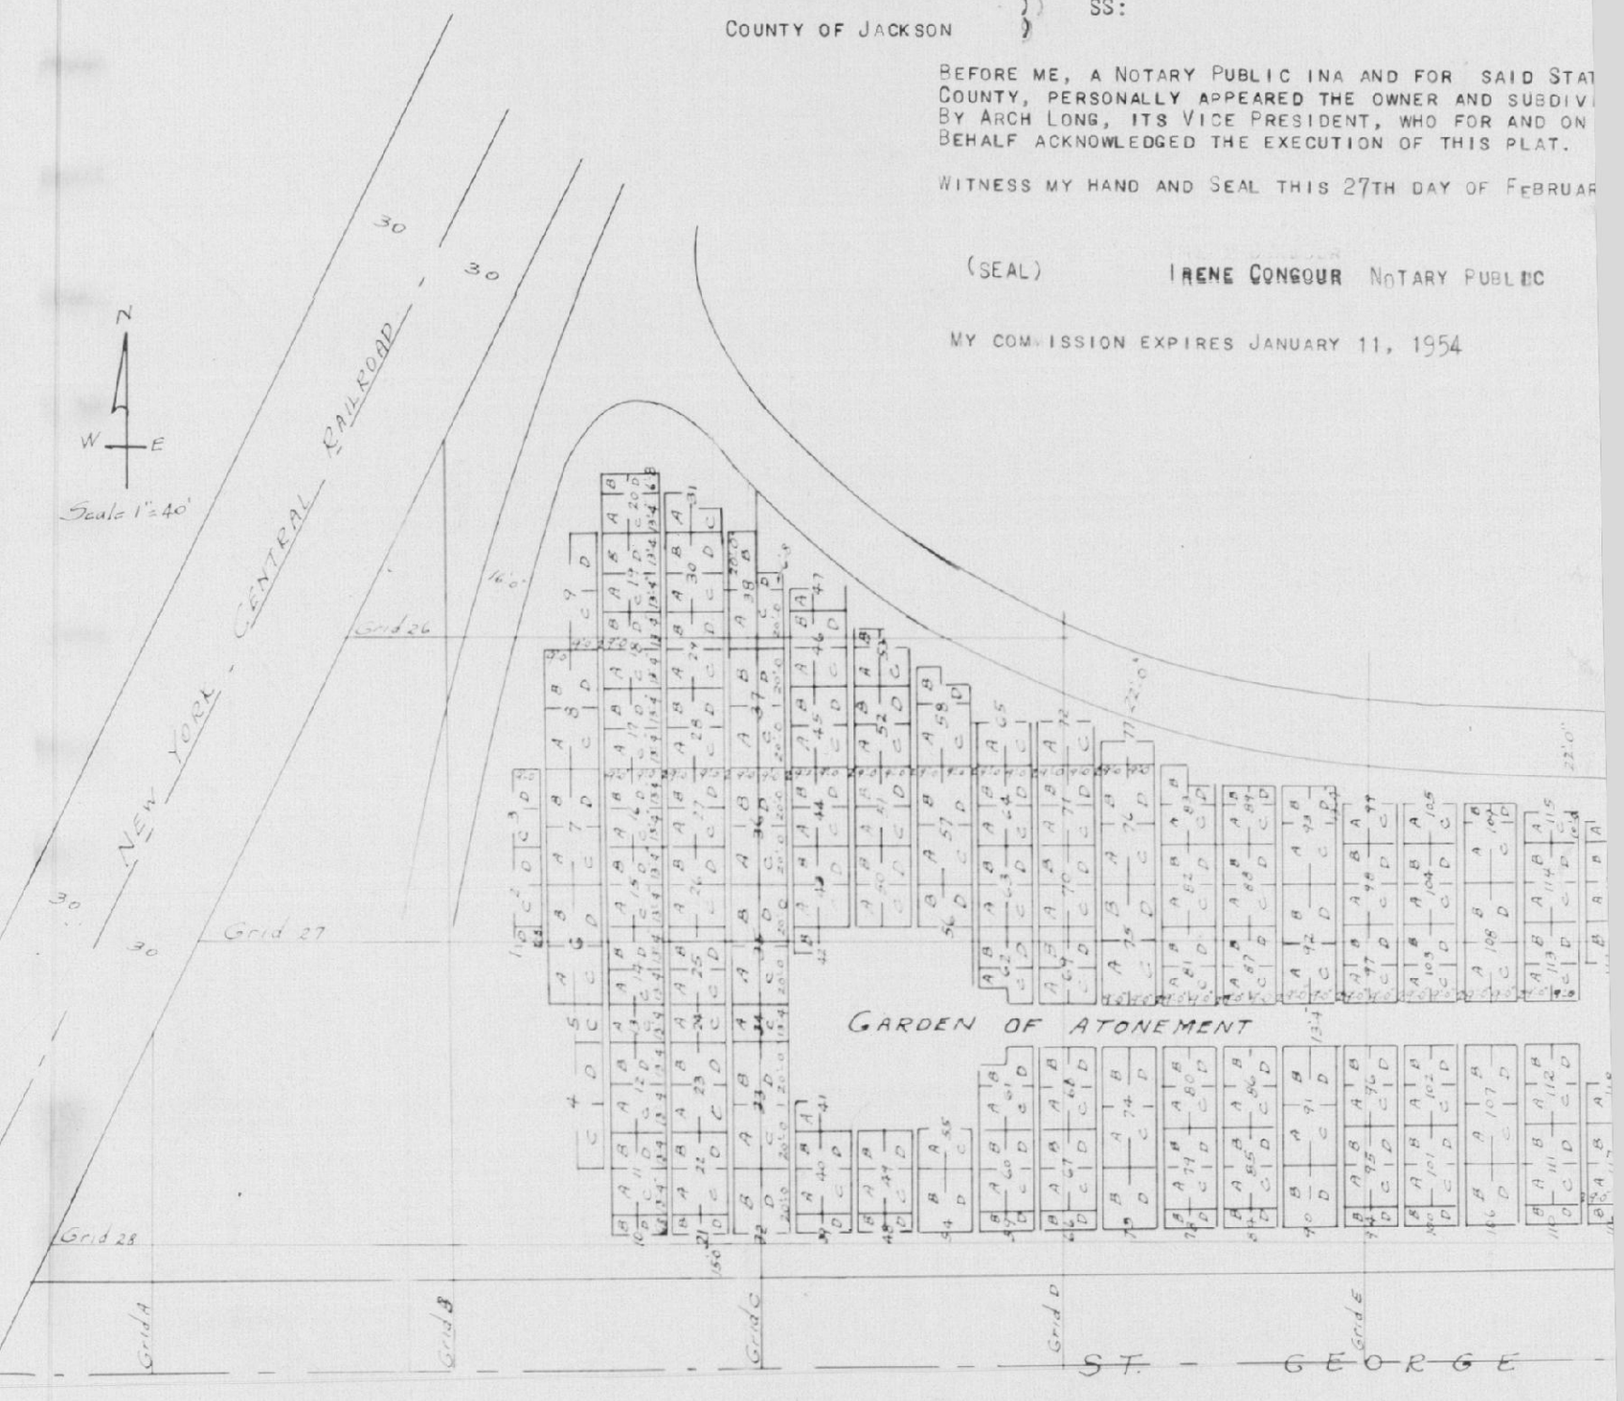

THE UNDERSIGNED CIVIL ENGINEER AND LAND SURVEYOR HEREBY CERTIFY THAT THE ABOVE PLAT IS A TRUE AND CORRECT DRAWING
DING TO THE ABOVE DESCRIPTION.

CHARLES E. DAY CIVIL ENGINEER
LEO V. WEISS LAND SURVEYOR

CHARLES E. DAY PROFESSIONAL ENGINEER REGISTERED NO. 2060 STATE OF INDIANA (SEAL)

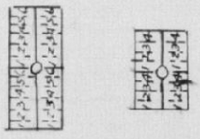

SPACE LOCATION