
# NORTHEAST PARK

SUBDIVISION OF

#91465 PART OF THE SOUTHWEST QUARTER OF THE NORTHEAST QUARTER OF SECTION 22, T6 S, R10W, MORE PARTICULARLY DESCRIBED AS FOLLOWS: COMMENCING AT THE NORTHEAST CORNER OF THE SOUTHWEST QUARTER OF THE NORTHEAST QUARTER OF SAID SECTION, THENCE WEST ALONG THE NORTH LINE OF SAID QUARTER QUARTER SECTION 1160.81 FEET TO A POINT IN THE NORTH LINE OF SAID QUARTER QUARTER SECTION 170 FEET EAST OF THE NORTHWEST CORNER OF SAID QUARTER QUARTER SECTION, THENCE SOUTH AND PARALLEL TO THE WEST LINE OF SAID QUARTER QUARTER SECTION 730.08 FEET TO A POINT IN THE NORTH LINE OF THE SOUTHERN R.R. RIGHT-OF-WAY, THENCE NORTH 75 DEGREES 40 MINUTES EAST ALONG THE NORTH LINE OF SAID RIGHT-OF-WAY 1202.16 FEET TO A POINT IN THE EAST LINE OF SAID QUARTER QUARTER SECTION 426.8 FEET SOUTH OF THE NORTHEAST CORNER THEREOF, THENCE NORTH ALONG THE SAID EAST LINE 426.8 FEET TO THE PLACE OF BEGINNING.

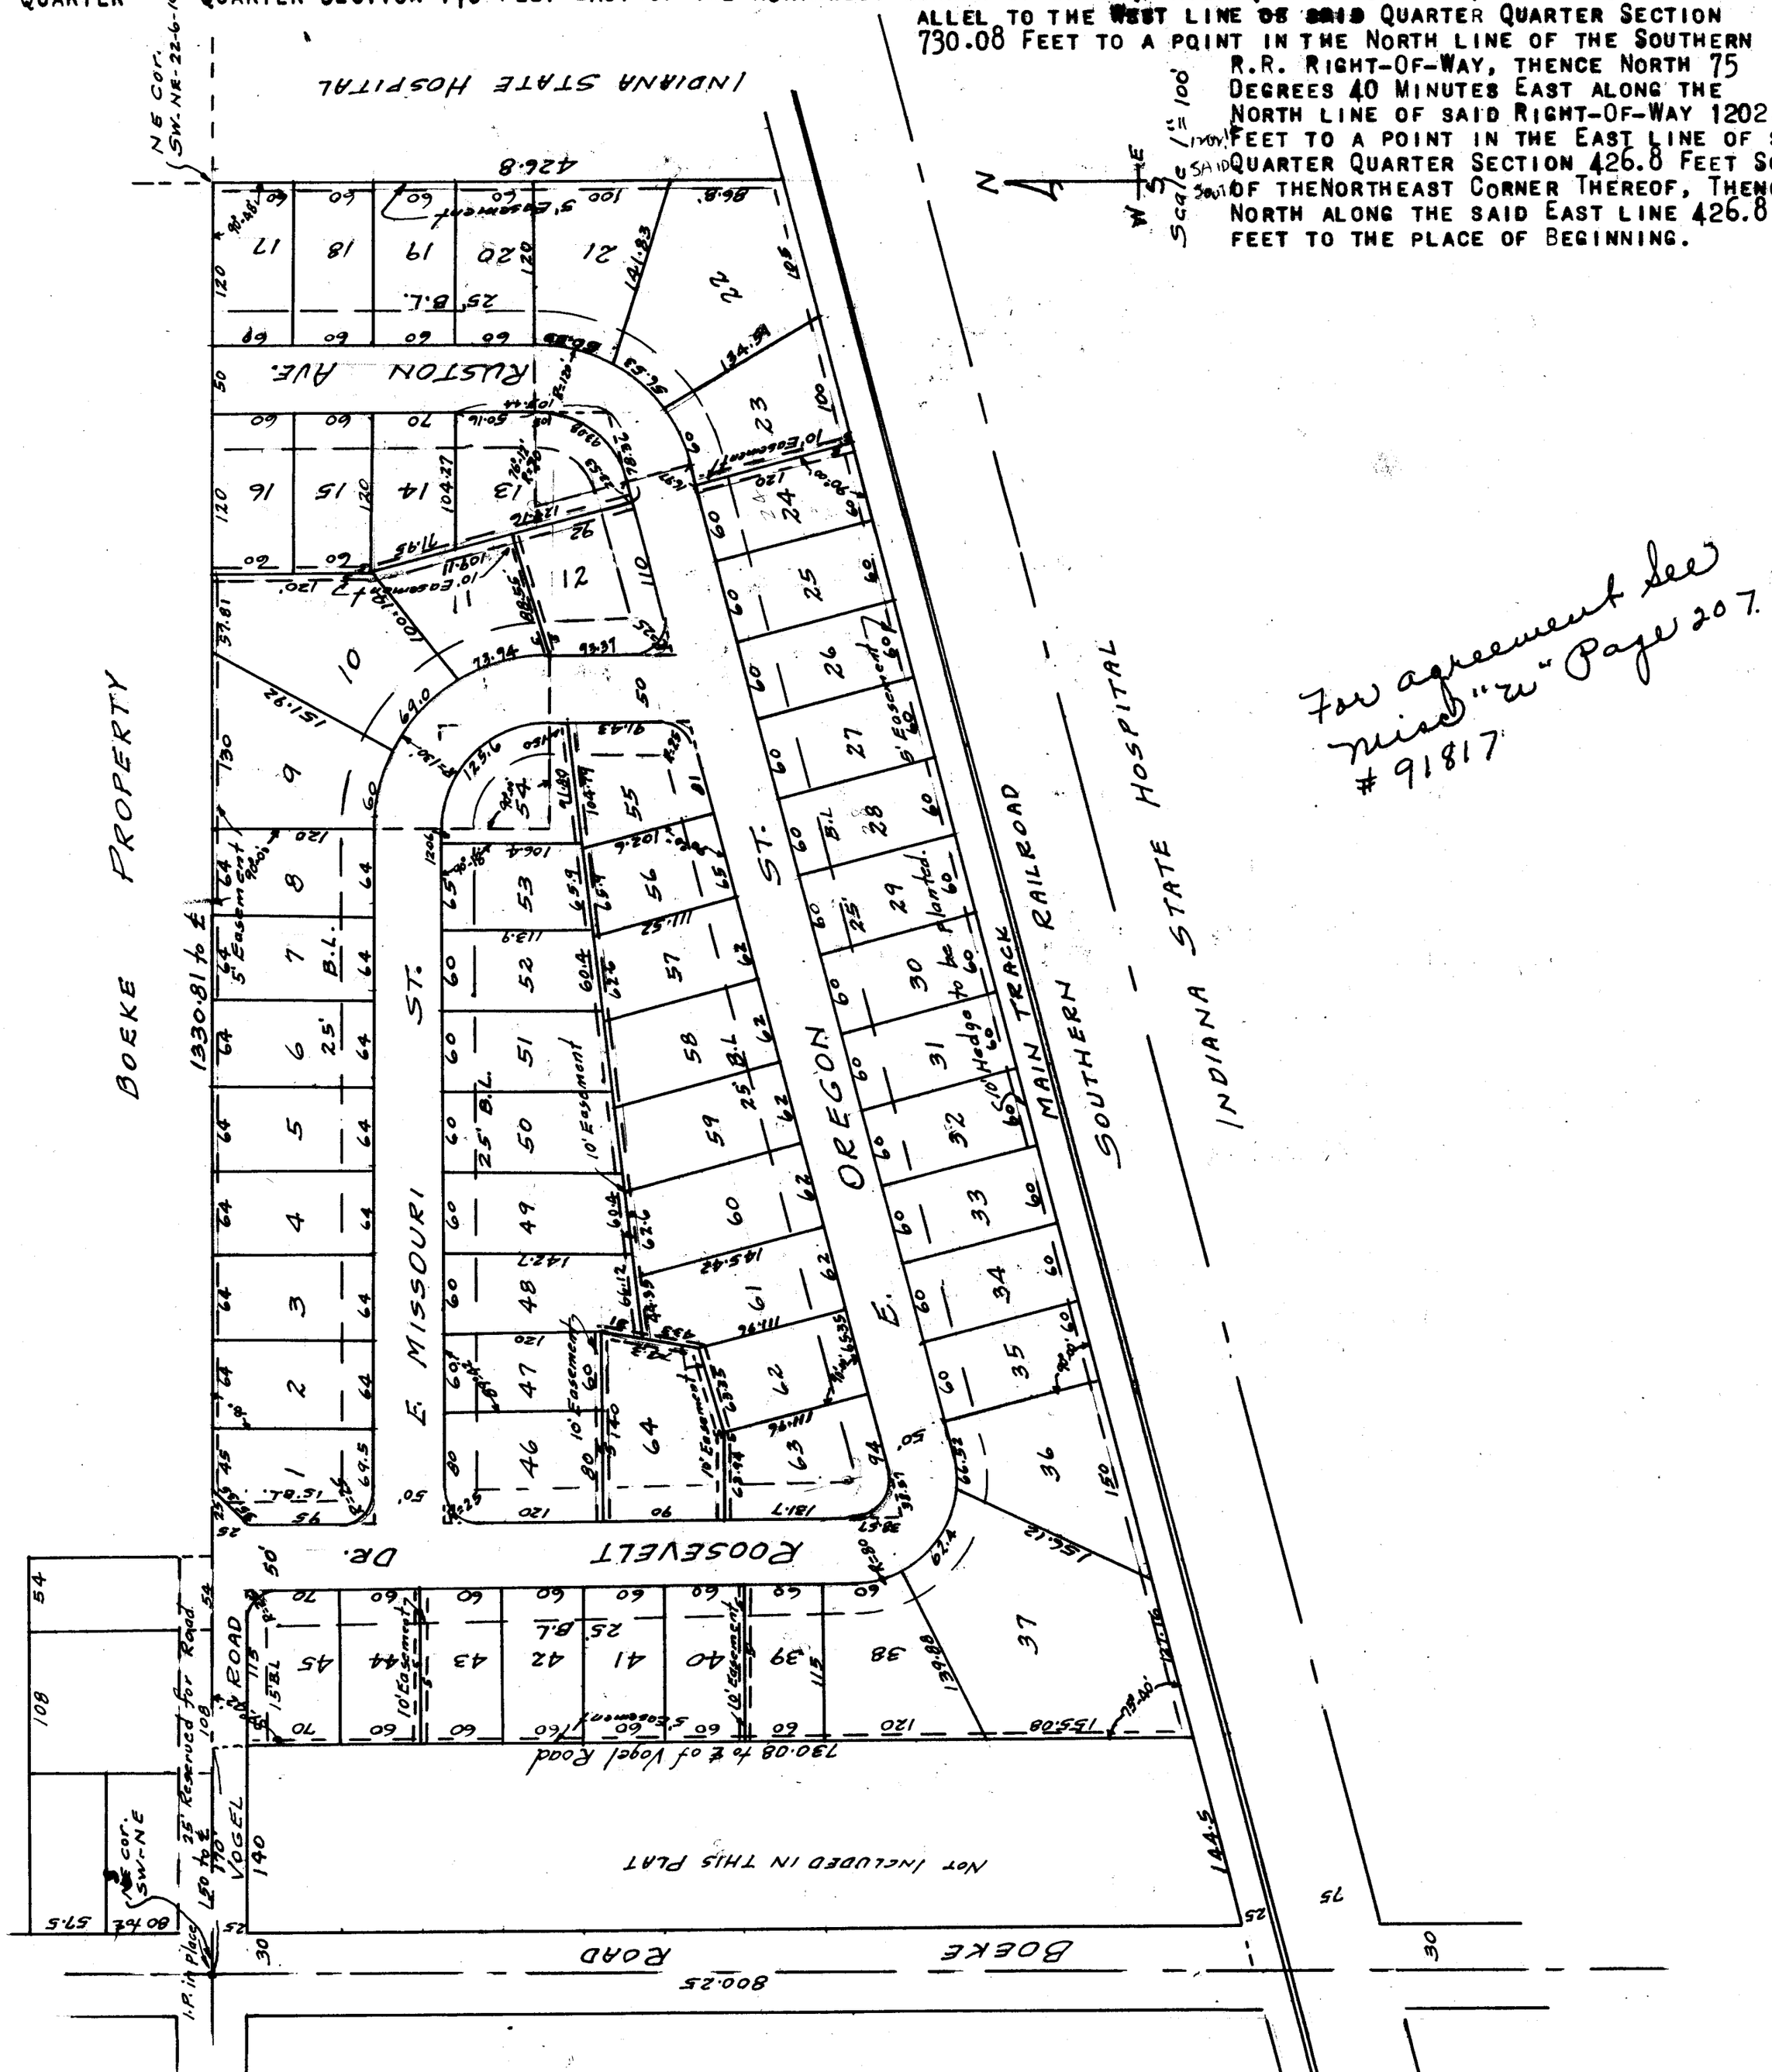


IN WITNESS WHEREOF ARTHUR H. DEITSCH AND VALADA C. DEITSCH, AND CLARENCE W. DEITSCH AND DOROTHY S. DEITSCH AS THE OWNERS AND SUBDIVIDERS OF SAID NORTHEAST PARK SUBDIVISION HAVE HEREUNTO SET THEIR HANDS AND SEALS THIS 24TH DAY OF OCTOBER 1950.

ARTHUR H. DEITSCH
ARTHUR H. DEITSCH
CLARENCE W. DEITSCH
CLARENCE W. DEITSCH

VALADA C. DEITSCH
VALADA C. DEITSCH
DOROTHY S. DEITSCH
DOROTHY S. DEITSCH