CLYDE H. STONE AGNES J. STONE
PARTS 3- 4 JOHN F. WRIGHT EVELYN WRIGHT
JOHN F. WRIGHT EVELYN WRIGHT
1 WENDELL H. GRANT FAYE GRANT
WENDELL H. GRANT FAYE GRANT
6 RALPH H. SCHAFFER DOROTHY SCHAFFER
RALPH H. SCHAFFER DOROTHY SCHAFFER

HOWARD A. WESTFALL EDITH L. WESTFAL
12-13 EDGAR M. STANDRIDGE MAGDALEN STANDR
EDGAR M. STANDRIDGE MAGDALEN STANDR
2-3 MABEL GROVES
MABEL GROVES
8-9 PAUL F. WILKINSON VELMA WILKINSON
PAUL F. WILKINSON VELMA WILKINSON

(SIGNATURES OF OWNERS)

WITNESS MY HAND AND SEAL THIS 7 DAY OF SEPT. 1950.


(SEAL) PAUL F. WILKINSON
PAUL F. WILKINSON NOTARY PUBLIC 3-4-54

MY COMMISSION EXPIRES 3-4-54

THE UNDERSIGNED CIVIL ENGINEER HERE
CERTIFIES THAT THE BELOW PLAT IS A
AND CORRECT DRAWING OF A SURVEY ACC
TO THE DESCRIPTION HEREON.

CHARLES E. DAY
CHARLES E. DAY PROFESSIONAL ENGIN
REGISTERED NO. 2060 STATE OF IND
(SE

APPROVED BY CITY PLAN COMM
OF EVANSVILLE, IND.
PLAT REC. NO. PAGE NO
SEP. 7 1950
BERNARD G. SCHENK PRES.
SAM BIGGERSTAFF SEC'Y

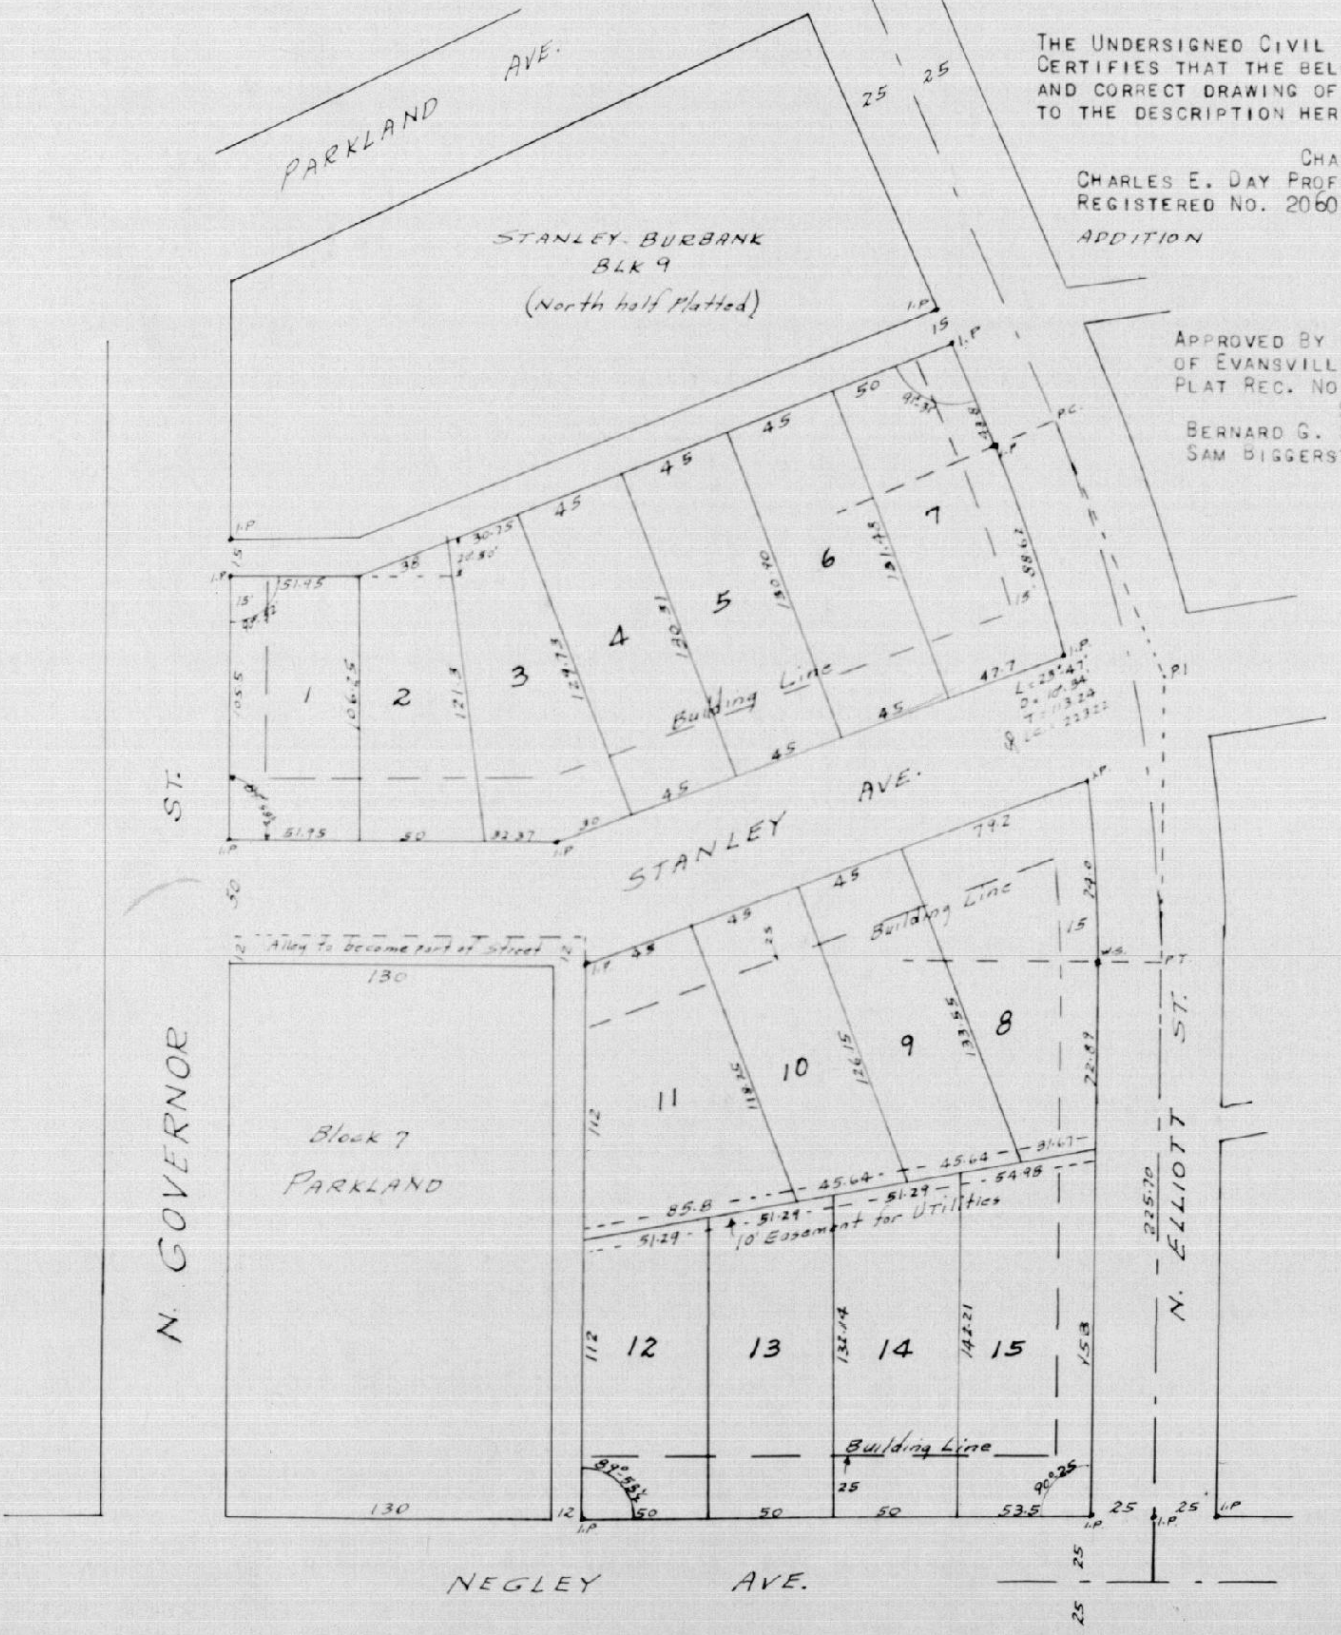

RECORDED.....NOVEMBER 1.....1950.

Christ'n Elmendorf & vc