
#136892

REPLAT OF LOTS 1 & 2
OF
HOYT PLACE

A recorded plat in SE ¼ of SE ¼ Section 35-6-10, as recorded in Book I, Page 50, lying in Vanderburgh County, State of Indiana

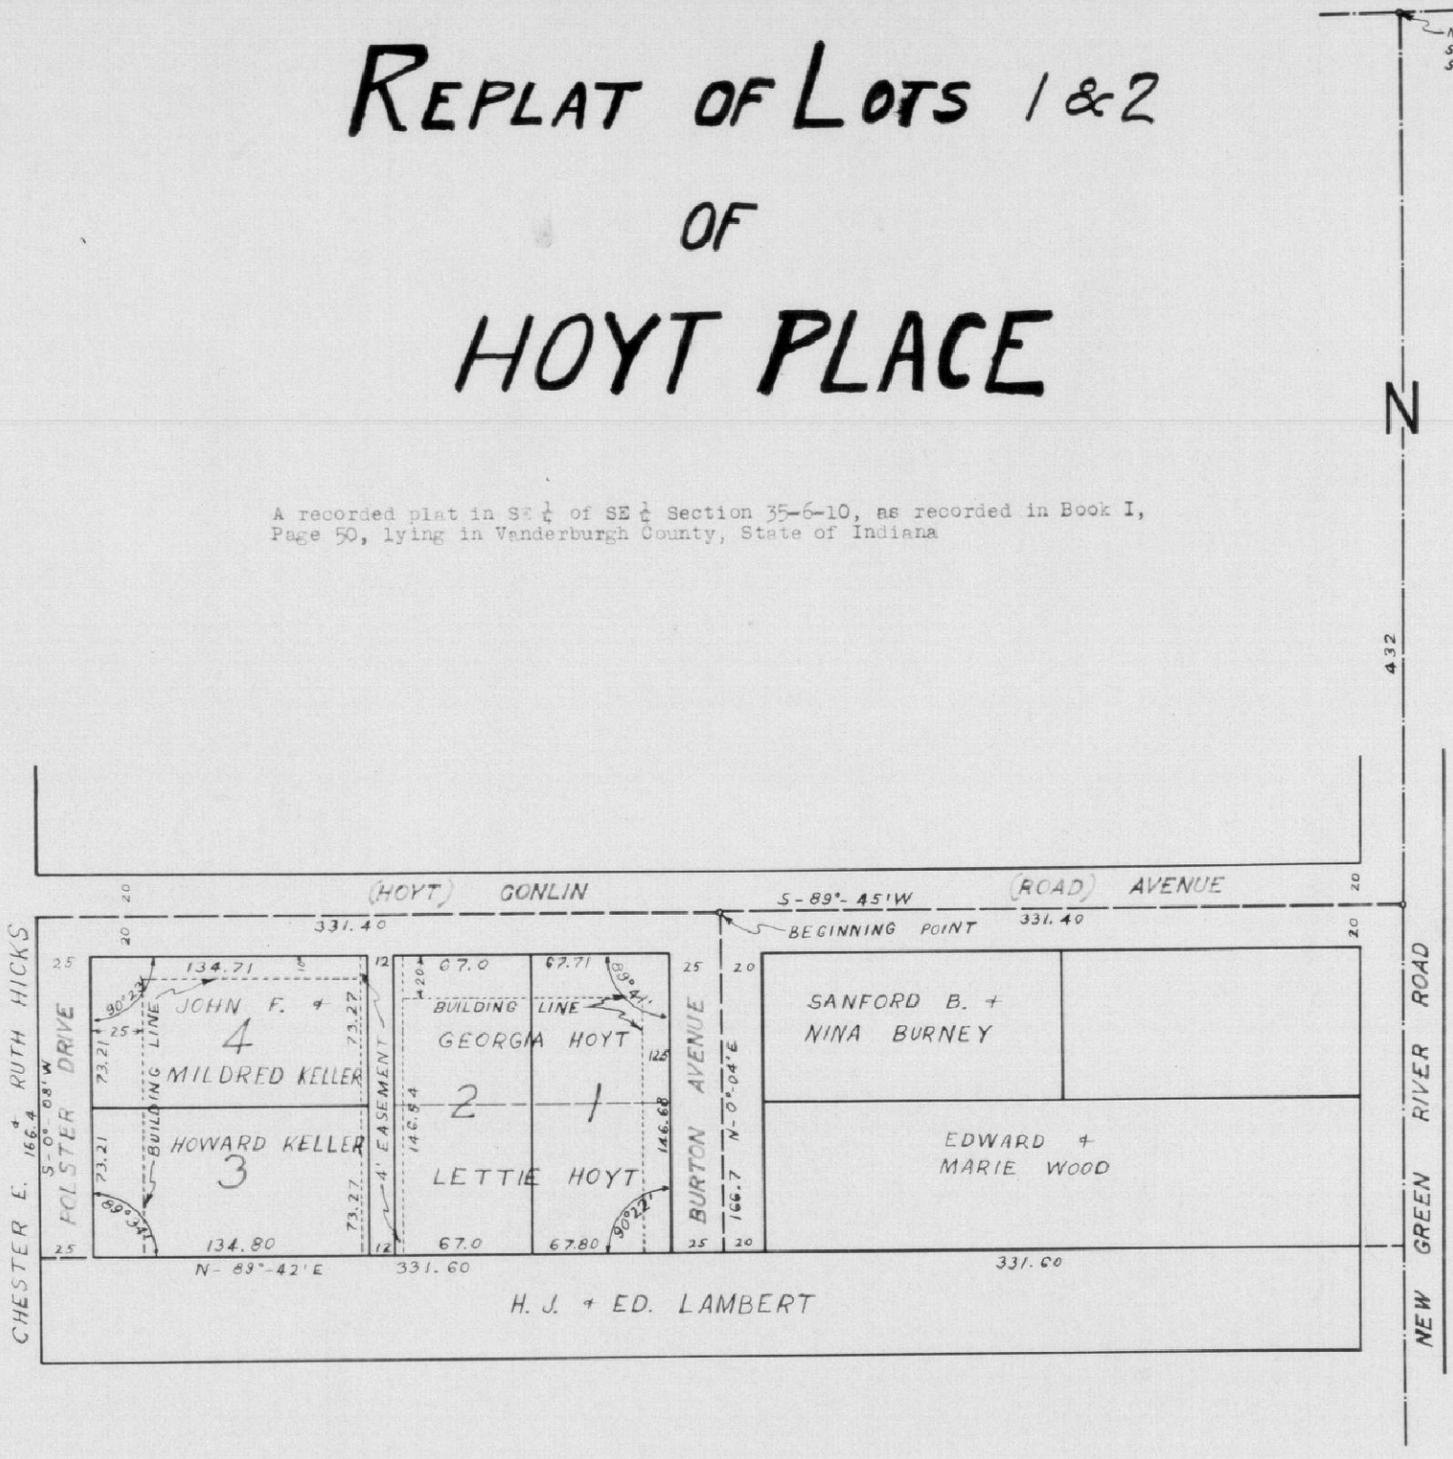

STATE OF INDIANA } SS:
VANDERBURGH COUNTY }

Before me a Notary Public in and for said County and State the undersigned property owners personally appeared and acknowledged the execution of this plat.

Lettie Hoyt Georgia Hoyt Howard G. Keller John F. Keller
Lettie Hoyt Georgia Hoyt Howard G. Keller John F. Keller

Witness my hand and seal this 26 day of January, 1952

Marie L. Adams
Marie L. Adams
Notary Public

My commission expires October 25, 1953
(SEAL)

Drawn by: Clarence W. Deeg, P.E.
SEAL Clarence W. Deeg, Professional Engineer, Registered No. 1916, State of Indiana

Approved by County Plan Commission of Vanderburgh County, Indiana
Plat Rec. No. _____ Page No. _____
January 29, 1952
Anton Bergner, President
Floyd W. Kirves, Exec. Sec'y.

RECEIVED FOR RECORD January 31 1952, at 10 A.M. Paul E. Padgett
Recorder Vanderburgh County