
CLAYTON TERRACE NO. 2

THE N½ OF THE N½ OF THE SW¼ OF THE SW¼ OF SECTION 36, TWSP 6 SOUTH, RANGE 10 WEST.

BEGINNING AT THE SOUTHWEST CORNER THEREOF AND RUNNING THENCE NORTH ALONG THE WEST LINE OF SAID ½ · ½ · ¼ · ¼ SECTION A DISTANCE OF 332.30 FEET TO THE NORTHWEST CORNER THEREOF; THENCE EAST ALONG THE NORTH LINE OF SAID ½ · ½ · ¼ · ¼ SECTION 1327.82 FEET TO THE NORTHEAST CORNER THEREOF; THENCE SOUTH ALONG THE EAST LINE OF SAID ½ · ½ · ¼ · ¼ SECTION A DISTANCE OF 332.50 FEET TO THE SOUTHEAST CORNER THEREOF; THENCE WEST ALONG THE SOUTH LINE OF SAID ½ · ½ · ¼ · ¼ SECTION A DISTANCE OF 1327.26 FEET TO THE PLACE OF BEGINNING.

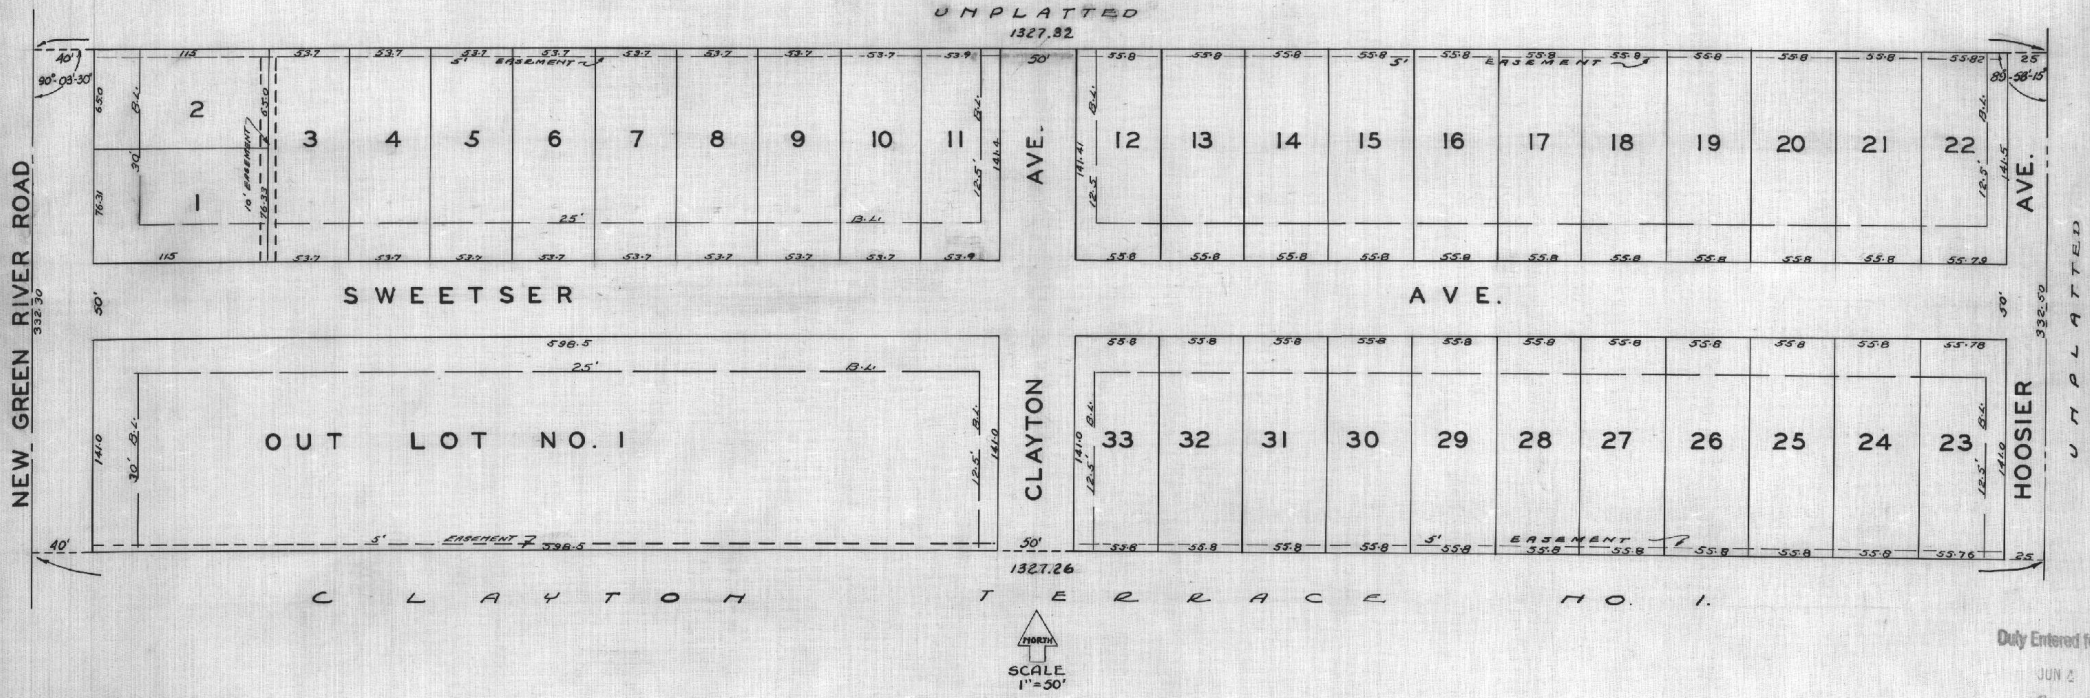

STATE OF INDIANA
VANDERBURGH COUNTY S.S.

BEFORE ME, A NOTARY PUBLIC IN AND FOR SAID COUNTY AND STATE, THE UNDERSIGNED OWNERS AND SUBDIVIDERS PERSONALLY APPEARED AND ACKNOWLEDGED THE EXECUTION OF THIS PLAT.

Fred C.W. Esmeier AND Julia M. Esmeier AND ROBERT H. MEYERS BUILDING SUPPLY, INC.

FRED C.W. ESMEIER JULIA M. ESMEIER

WITNESS MY HAND AND SEAL THIS 22 DAY OF MAY, 1952.

MY COMMISSION EXPIRES 2-23-55. Annabelle Notter NOTARY PUBLIC

Robert H. Meyers
ROBERT H. MEYERS, PRES.
Herbert F. Meyers
HERBERT F. MEYERS, SECY.

APPROVED BY
COUNTY PLAN COMMISSION
OF VANDERBURGH COUNTY, INDIANA
PLAT REC. NO. PAGE NO.
MAY 22 1952
Anton Bergmann
Floyd H. Reeves EXEC. SECY.

THE UNDERSIGNED CIVIL ENGINEER CERTIFIES THAT THIS PLAT IS A TRUE AND CORRECT DRAWING OF A SURVEY MADE IN ACCORDANCE WITH THE DESCRIPTION HEREON.

Sam Biggerstaff C.E.
Sam Biggerstaff 5-21-52

Duly Entered for Taxation
JUN 2 1952
AUDITOR