
ENSLE PLACE

A SUBDIVISION OF THE SOUTHWEST QUARTER, SOUTHWEST QUARTER OF SECTION 35, TOWNSHIP 5 SOUTH, RANGE 10 WEST. IN VANDERBURGH COUNTY, INDIANA.

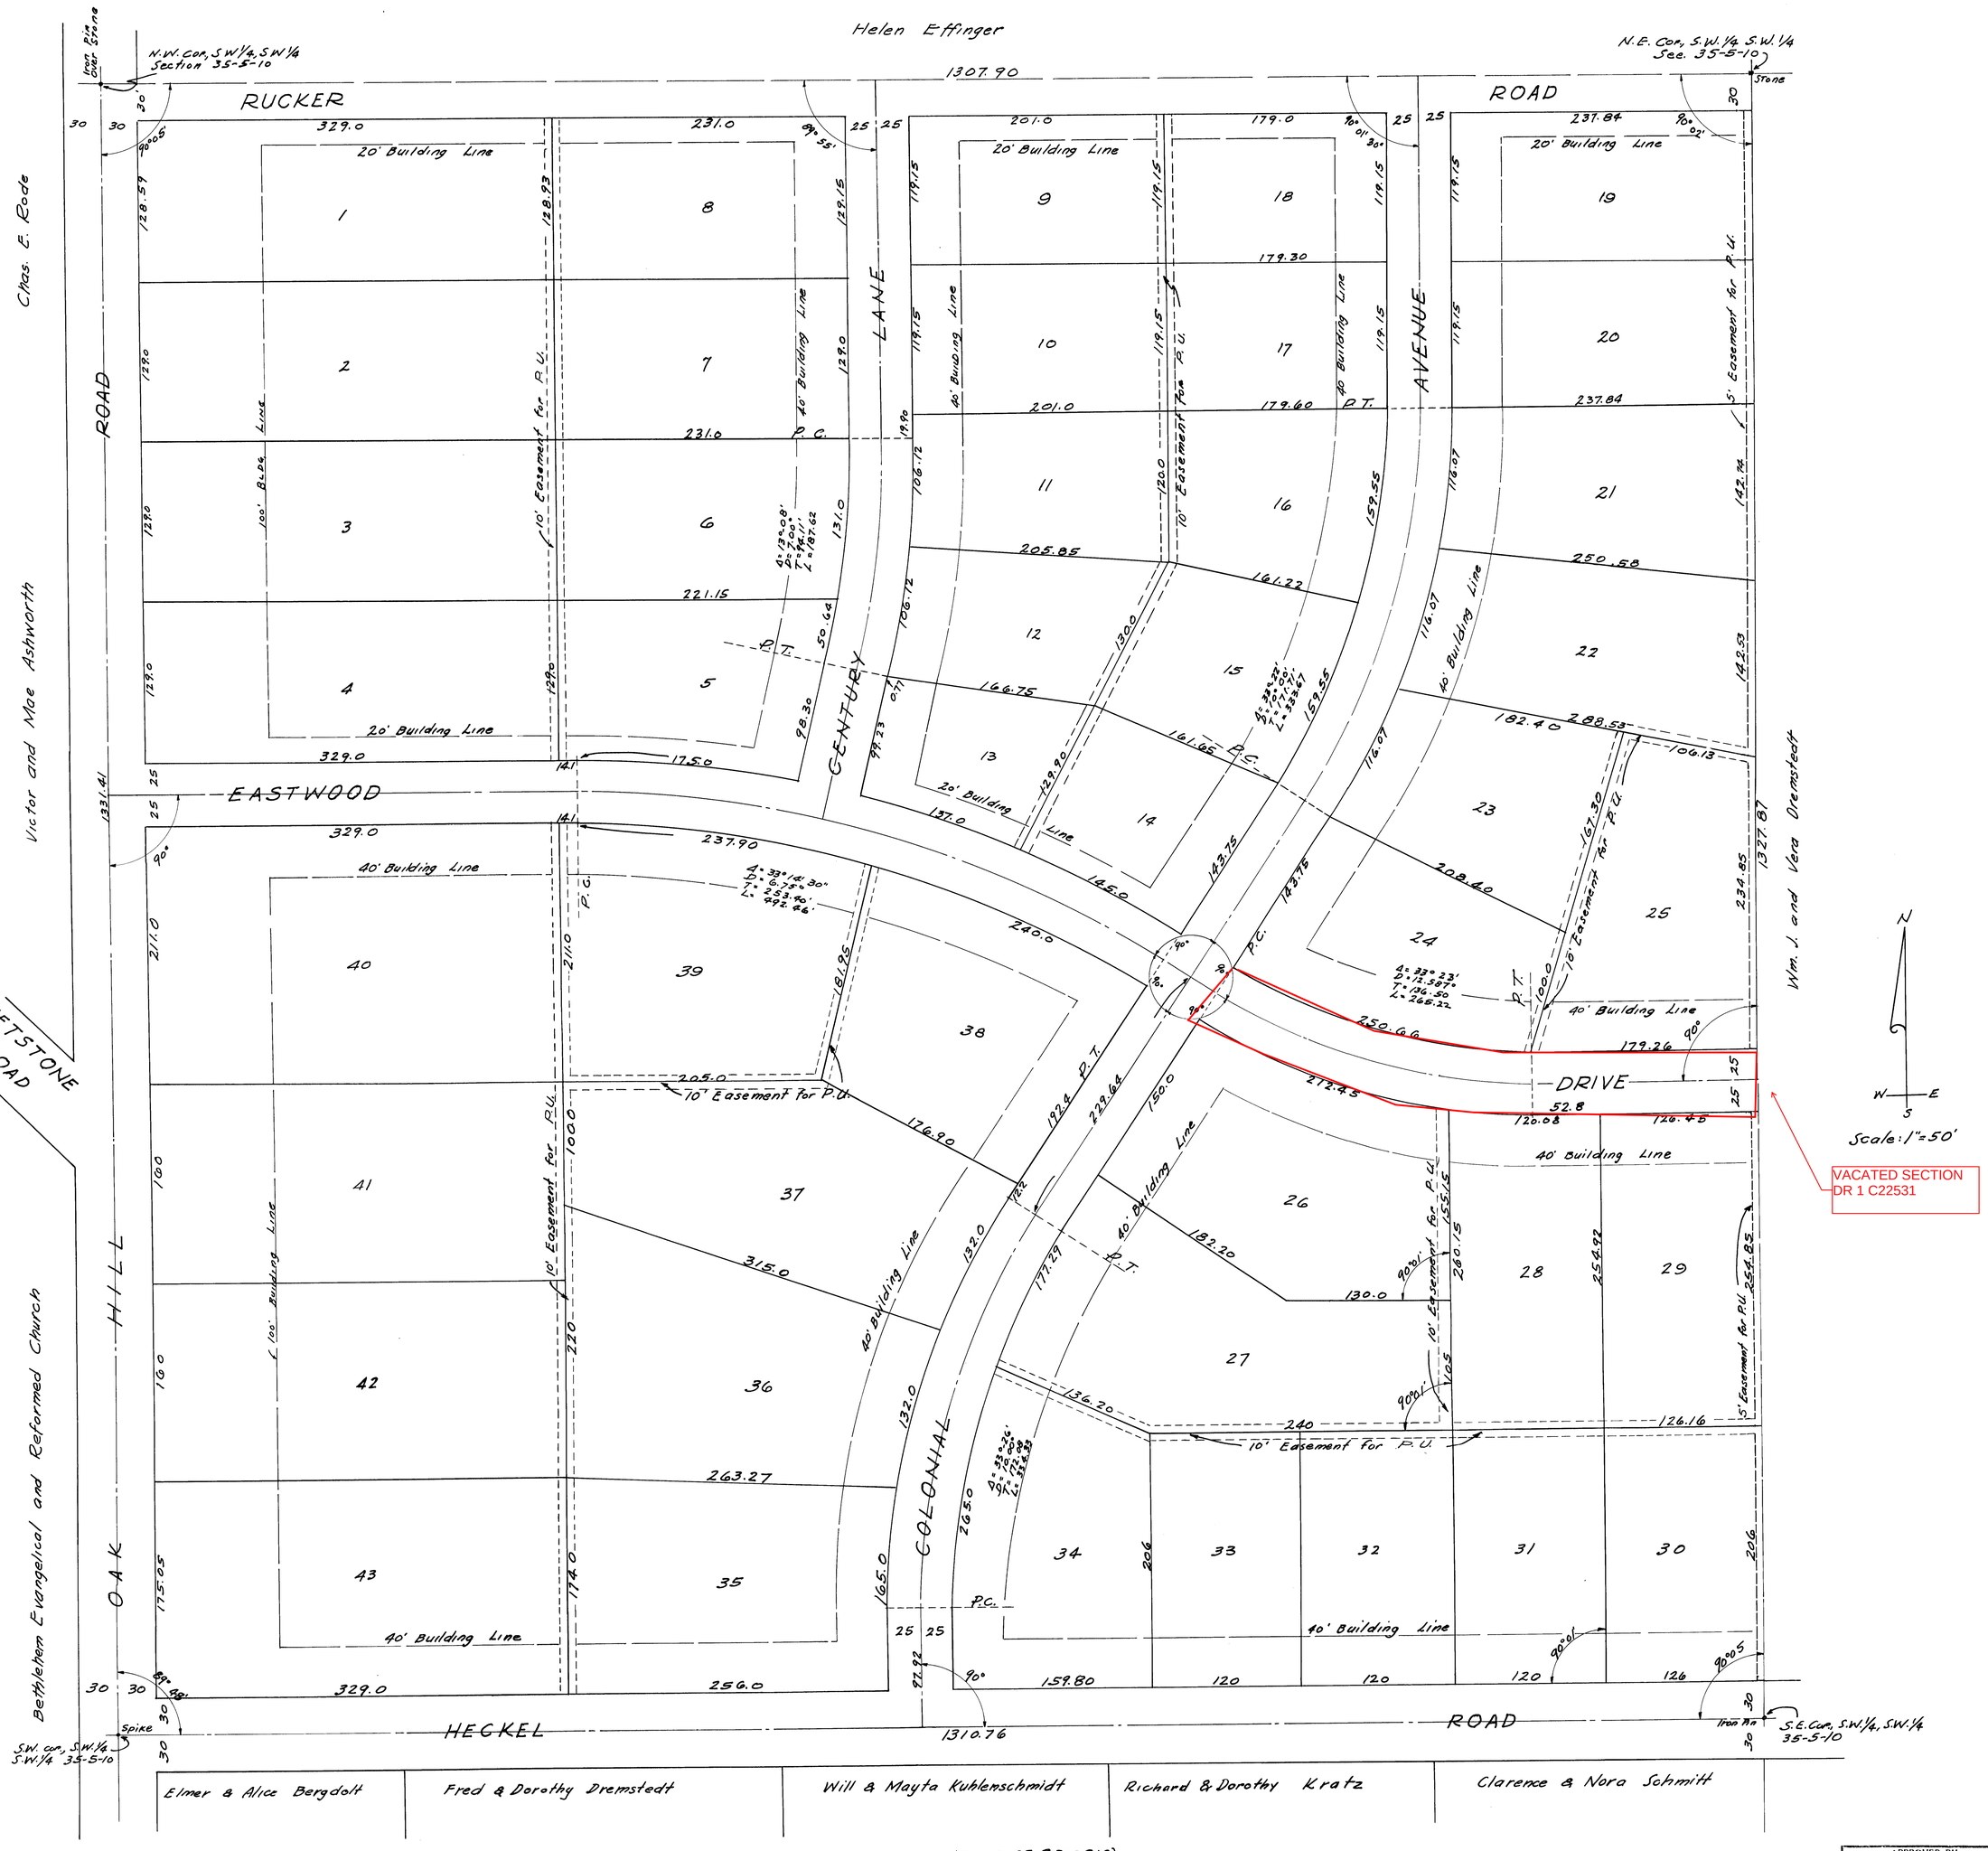

STATE OF TENNESSEE } S.S.
ANDERSON COUNTY

Before me, a notary public in and for said State and county, the undersigned owners and subdividers personally appeared and acknowledged the execution of this plat.

Witness my hand and seal this 1st day of April 1952
My Commission expires April 1, 1955
(notary public)

STATE OF INDIANA
VANDERBURGH COUNTY S.S.

Before me, a notary public in and for said State and County, the undersigned owners and subdividers personally appeared and acknowledged the execution of this plat.

James Enslé Pierce
Lois Pierce

Witness my hand and seal this 11th day of April 1952
My commission expires November 8, 1955
(notary public)

STATE OF GEORGIA } S.S.
HALL COUNTY

Before me, a notary public in and for said state and County, the undersigned owners and subdividers personally appeared and acknowledged the execution of this plat.

Witness my hand and seal this 4th day of Apr 1952
My Commission expires June 1955
(notary public)

The undersigned Civil Engineers hereby certify that the above is a correct survey made according to the above description.

Colden E. Day
Lee D. Weiss

APPROVED BY
COUNTY PLAN COMMISSION
OF VANDERBURGH COUNTY, INDIANA
PLAT BK. NO. PAGE NO.
APR 24 1952
Anton Bruner PRES.
Floyd M. Lewis EXEC. SECY.


SHEET
SHEETS
SHEETS
SHEETS