
#162472

GOLDEN HILL

A Subdivision of Part of the Southeast Quarter of Section 8, Township 5 South, Range 10 West, Vanderburgh County, described as follows: Beginning at a point in the West line of said Quarter Section which is located by commencing at the Northwest corner thereof and running thence South along the said West line 776.96 feet to a stone, Thence continue along said West line S 1°03'-30"W; 204.64 feet to the point of beginning; from said point of beginning thence S 89°59'-30"E; 480.28 feet to a point in the center of the Evansville and Princeton Road; thence along the centerline of said road S 14°-12'-30"E, 67.05 feet to the P. C. of a curve having a radius of 978.67 feet; thence continue along the said centerline on an arc of a curve having a radius of 978.67 feet a distance of 329.75 feet to the P. T of said curve; thence continue along said centerline S 5°-06'-30"W, 282.05 feet; thence N 89°-14'-30"W, 508.3 feet to a point in the West line of said Quarter section; thence N 1°-03'-30"E, 663.1 feet to the place of beginning.

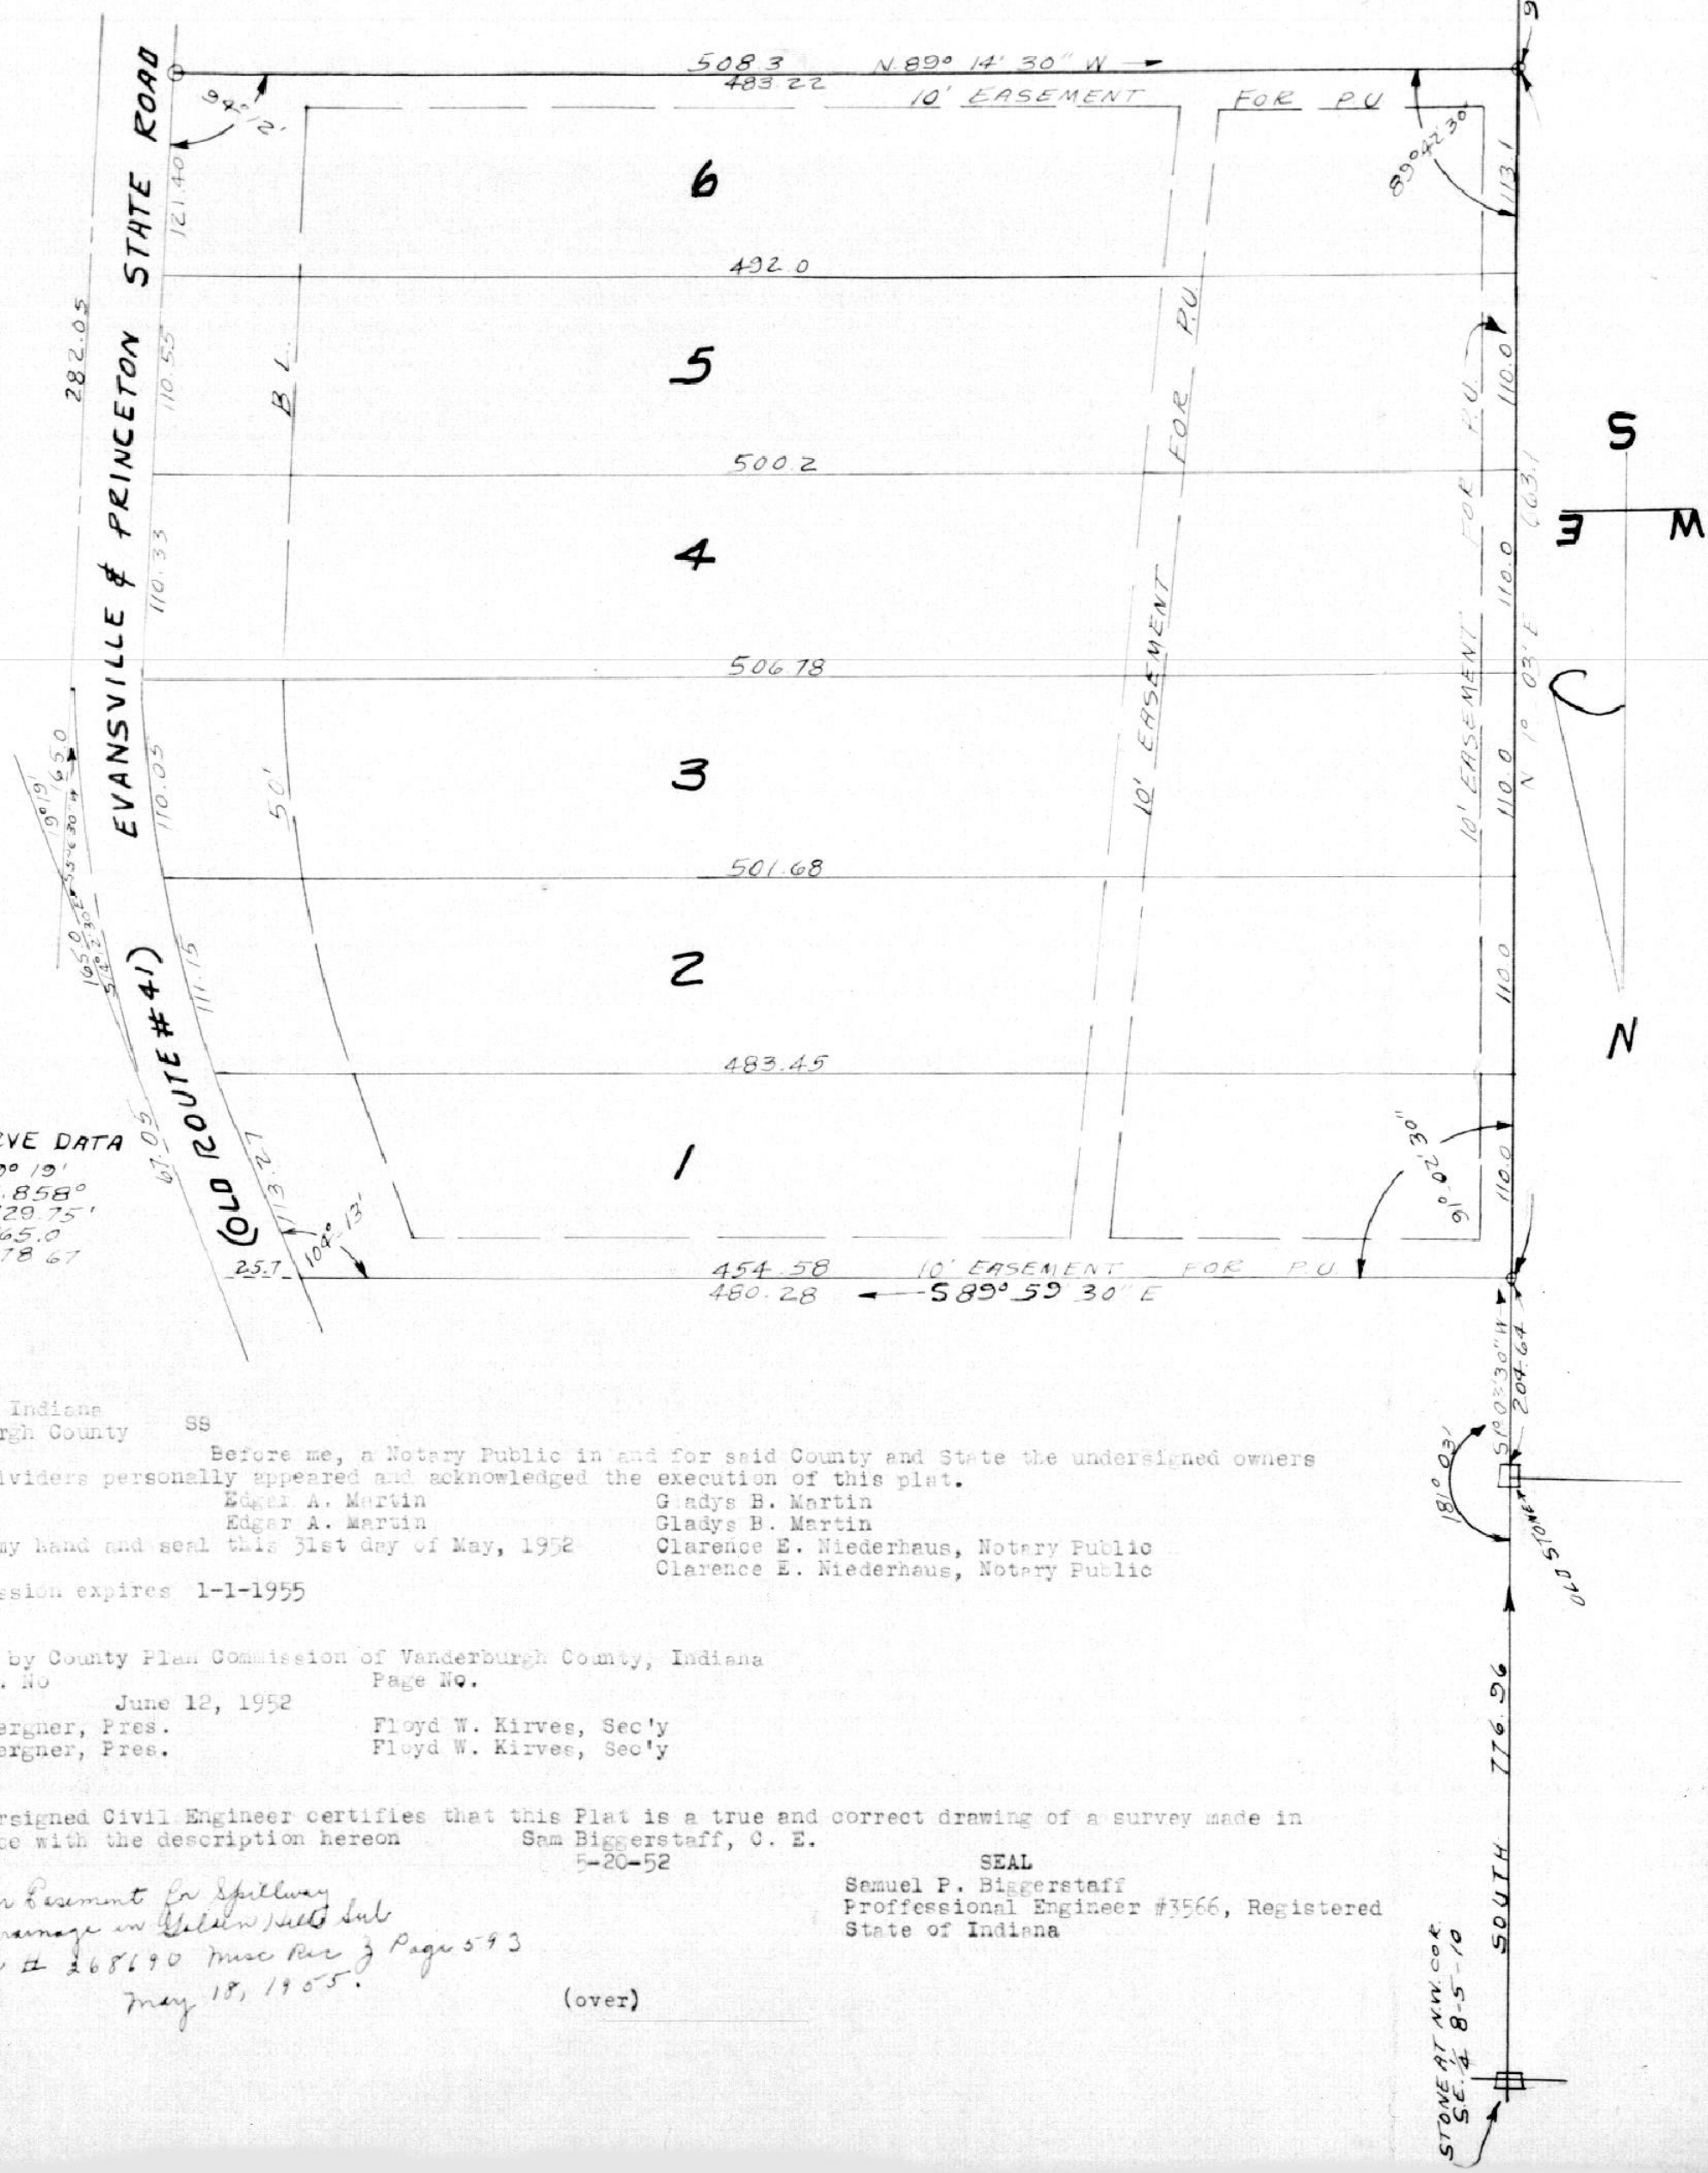

State of Indiana
Vanderburgh County SS

Before me, a Notary Public in and for said County and State the undersigned owners and subdividers personally appeared and acknowledged the execution of this plat.

Edgar A. Martin — Gladys B. Martin
Edgar A. Martin — Gladys B. Martin

WITNESS my hand and seal this 31st day of May, 1952 — Clarence E. Niederhaus, Notary Public
SEAL — Clarence E. Niederhaus, Notary Public
My commission expires 1-1-1955

Approved by County Plan Commission of Vanderburgh County, Indiana
Plat Rec. No — Page No.
June 12, 1952
Anton Bergner, Pres. — Floyd W. Kirves, Sec'y
Anton Bergner, Pres. — Floyd W. Kirves, Sec'y

The undersigned Civil Engineer certifies that this Plat is a true and correct drawing of a survey made in accordance with the description hereon — Sam Biggerstaff, C. E.
5-20-52

SEAL
Samuel P. Biggerstaff
Proffessional Engineer #3566, Registered
State of Indiana

For Easement for Spillway Drainage in Golden Hill Sub See # 268190 Misc Rec 3 Page 593 May 18, 1955.

(over)