#166537

ST. MARY'S SUBDIVISION

A tract of land situated in the Southwest Quarter of Section 26, Township 6 South, Range 10 West, in Vanderburgh County, Indiana and described as beginning at the Southeast corner of said quarter section, thence West along the South line of said quarter section 1313.20 feet, thence North 2654.47 feet to a point in the North line of said quarter section which lies 1313.09 feet West of the Northeast corner of said quarter section, thence East along the said North line 1313.09 feet to the said Northeast corner, thence South 2649.13 feet to the place of beginning, and containing 79.94 acres, more or less.

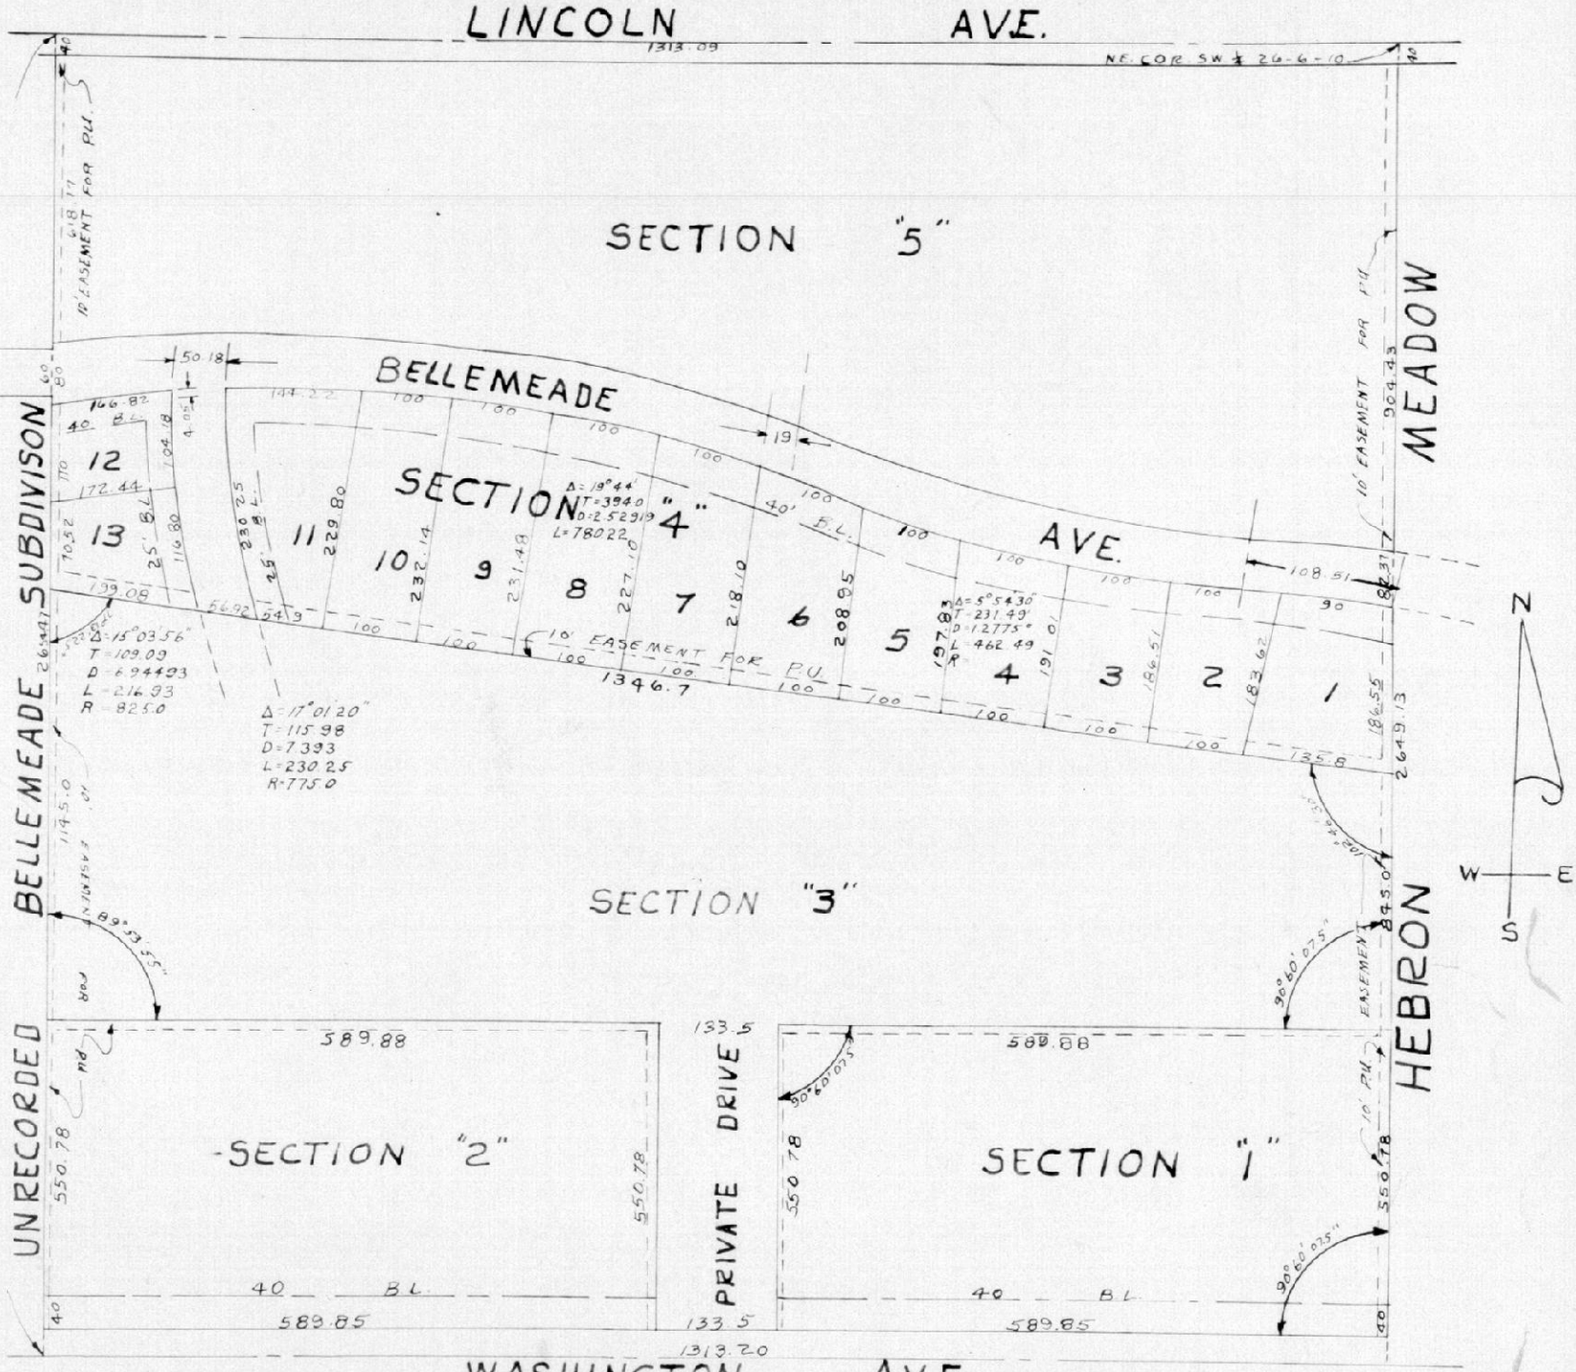

St Mary's Hospital, Inc.
By Sister Justina Morgan, Pres.
Sister Justina Morgan, Pres.

Attest Sister Marie Kelly, Sec'y
Sister Marie Kelly, Sec'y

Henry J. Grimmelsman, Bishop of the Catholic Diocese of Evansville, Indiana
Henry J. Grimmelsman, Bishop of the Catholic Diocese of Evansville, Indiana

SEAL

David H. Bergner Benjamin Elenbogen Isadore J. Fine Sam Grusin Al Hamburg
David H. Bergner Benjamin Elenbogen Isadore J. Fine Sam Grusin Al Hamburg

Alex B. Hamburg Herman Levin Bernard Rosenblatt Sam Sater Maurice Schear Meyer Siegel Sol Silver, Ben Trockman
Alex B. Hamburg Herman Levin Bernard Rosenblatt Sam Sater Maurice Schear Meyer Siegel Sol Silver Ben Trockman

Bernard Trockman Isadore Wolfson
Bernard Trockman Isadore Wolfson
Trustees of the Congregation of Adath Israel

STATE OF INDIANA SS
COUNTY OF VANDERBURGH

Personally appeared before me, the undersigned Notary Public in and for said County and State, the above named Sister Justina Morgan and Sister Marie Kelly, President and Secretary, respectively, of St. Mary's Hospital, Inc. and each being thereunto duly authorized, and Henry J. Gimmelsman, Bishop, of the Catholic Diocese of Evansville, Indiana, and, David H. Begner, Benjamin Elenbogen, Isadore J. Fine, Sam Grusin, Al Hamburg, Alex B. Hamburg, Herman Levin, Bernard Rosenblatt, Sam Sater, Maurice Schear, Meyer Siegel, Sol Silver, Ben Trockman, Bernard Trockman and Isadore Wolfson, as Trustees, of the Congregation of Adath Israel, who acknowledge the execution of the avoce and foregoing plat as theirs and their respective organizations voluntary act and deed.

WITNESS my hand and seal this 7th day of October 1952 Samuel S. Virts, Notary Public
My commission expires 9-19-56 SEAL Samuel S. Virts, Notary Public

Approved by City Plan Commission of Evansville, Indiana Plat Rec. No. Page No.
Oct. 10, 1952 Peter L. McGrath, Pres.
Peter L. McGrath, Pres.
H. C. W. Kratz, Sec'y
H. C. W. Kratz, Sec'y