#175079

MARLOTTE - JOY SUBDIVISON

A subdivision of part of the NW¼ -- Section 2-7-10

Beginning at an iron pin 660.0 feet east of the Northwest corner of the Northwest Quarter of Section 2, Township 7 South, Range 10 West; thence East 659.08 feet to the Northeast corner of NW¼ NW¼ of said section; thence South 702.05 feet; thence West 186.61 feet; thence South 115.15 feet; thence West 475.0 feet; thence North 817.2 feet to the place of beginning.

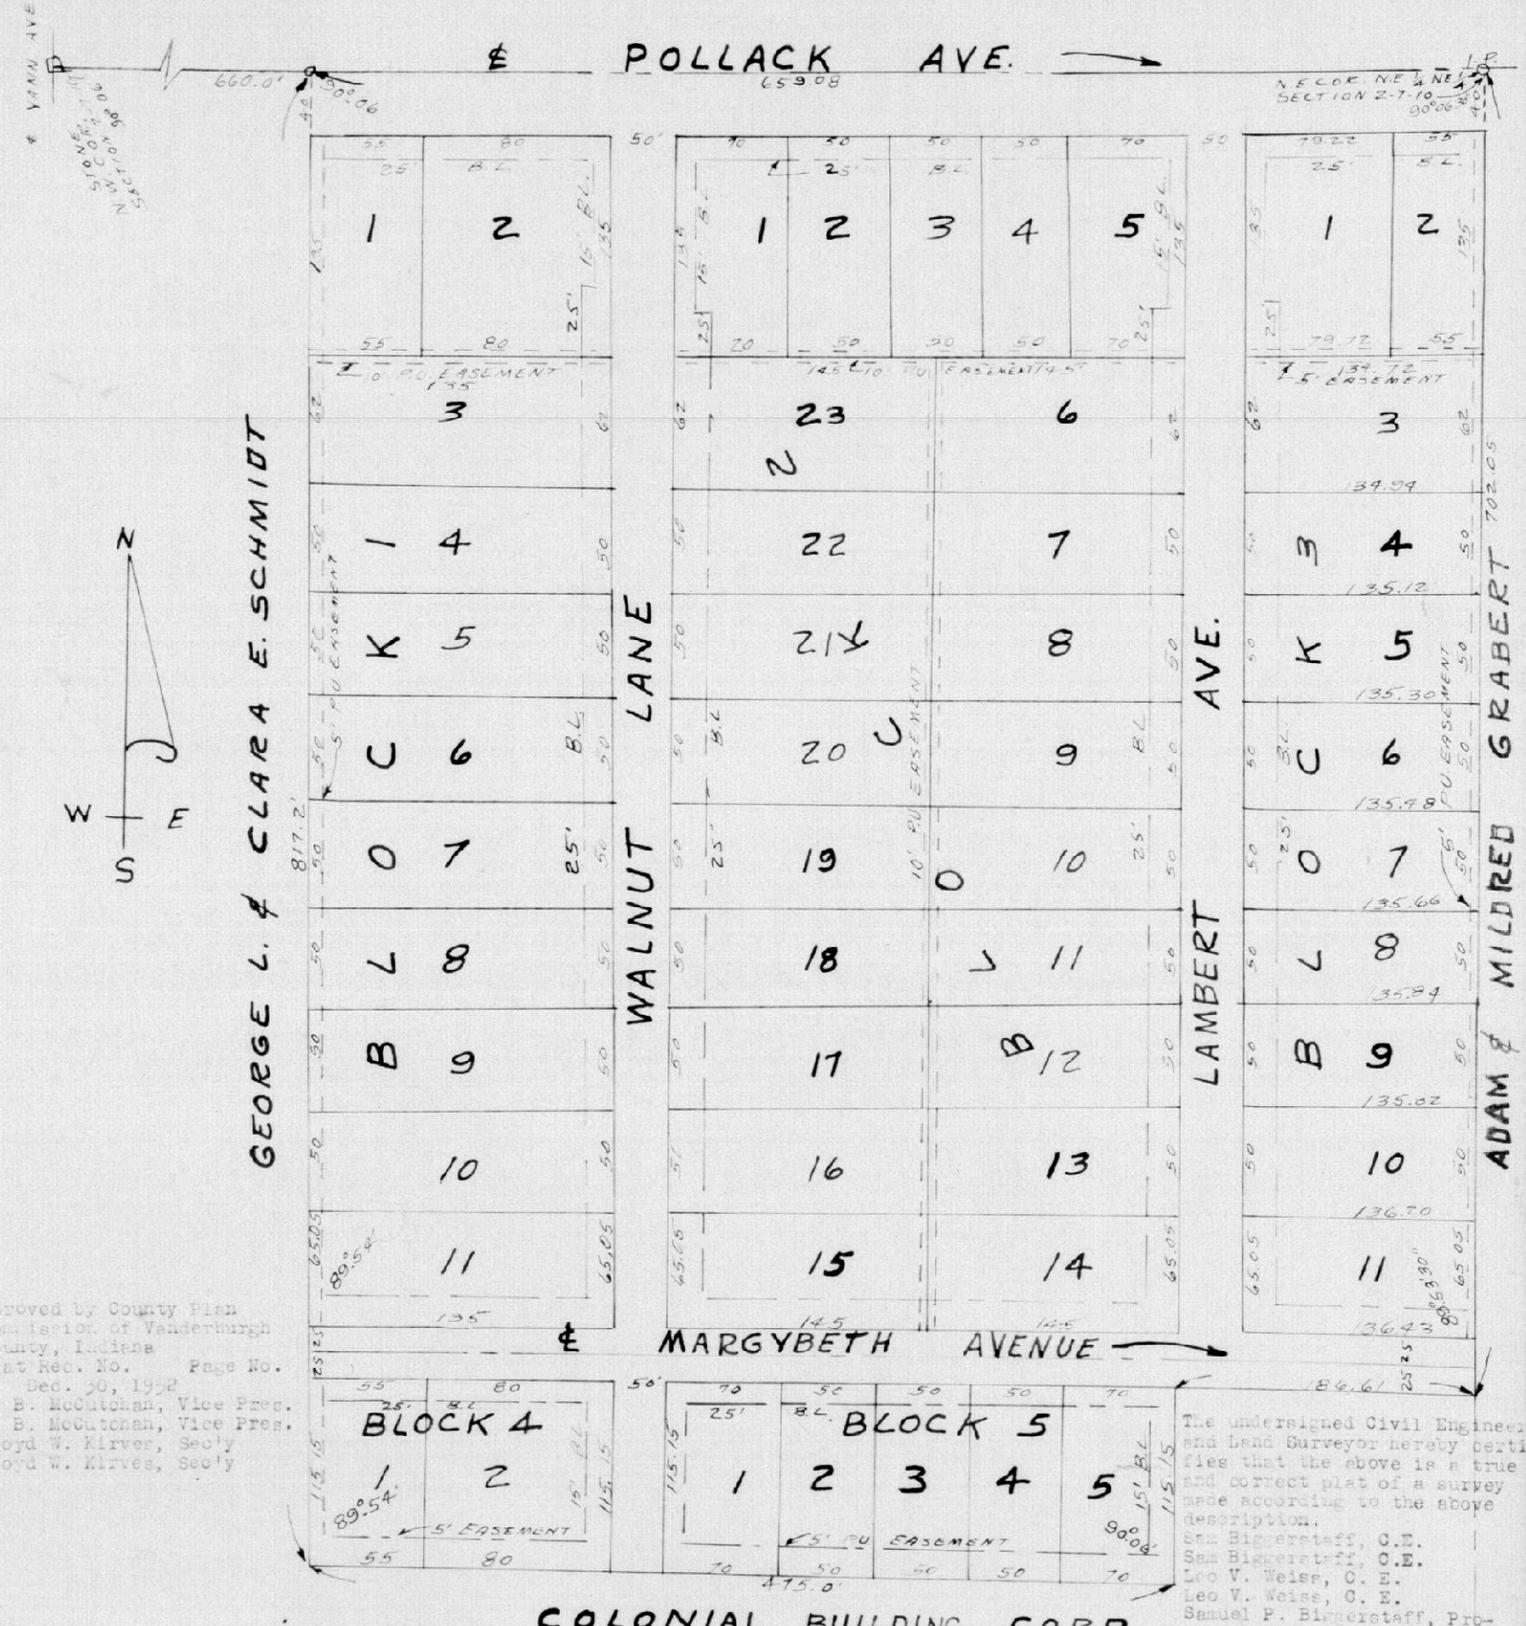

Approved by County Plan Commission of Vanderburgh County, Indiana
Plat Rec. No. Page No.
Dec. 30, 1952
J. B. McCutchan, Vice Pres.
J. B. McCutchan, Vice Pres.
Floyd W. Kirves, Sec'y
Floyd W. Kirves, Sec'y

The undersigned Civil Engineer and Land Surveyor hereby certifies that the above is a true and correct plat of a survey made according to the above description.
Sam Biggerstaff, C.E.
Sam Biggerstaff, C.E.
Leo V. Weiss, C. E.
Leo V. Weiss, C. E.
Samuel P. Biggerstaff, Professional Engineer Registered #3566, State of Indiana SEALS
Leo V. Weiss, Professional Eng. #2991, State of Ind.

STATE OF INDIANA
VANDERBURGH COUNTY SS

Before me, a notary public in and for said county and state, personally appeared the owners and subdividers Colonial Building Corp. Dewey Martin, President
Dewey Martin, President
and acknowledged the execution of this plat.
Witness my hand and seal this 6th day of January, 1953
My Commission expires May 24, 1956 SEAL
Walter N. Martin, Notary Public
Walter N. Martin, Notary Public

RECEIVED FOR RECORD Jan. 8, 1953 at ____ M. Paul E. Padgett
Recorder Vanderburgh County

Applying to Lot Pt NW¼ NW¼ 2-7-10
8 card 6241