#181755

CORONADO PLACE

A Subdivision of Part of the North Half of the Northwest Quarter of the Southwest Quarter of Section 34, Township 6, South, Range 10 West described as follows; -- Beginning at a point which is located by commencing at the Northwest corner of said half quarter quarter section and running thence East along the North line thereof 186.0 feet; thence South and parrallel to the West line of said half quarter quarter section 220.68 feet to the point of beginning; thence from said point of beginning East 1152.53 feet along the South line of Rudin's Addition-Section "B" to a point which lies 227.67 feet South of the aforementioned North Line; thence South 281.02 feet to the North line of Rudin's Annd.; thence West along the North line of Rudin's Addn. a distance 1158.03 feet to a point which lies 180 feet East of the West Line of the said half quarter section; thence North and parallel to the said West Line 119.00 feet, thence West 180 feet to a point in the said West line which lies 386.39 feet South of the aforementioned Northwest corner; thence North along the said West line 50 feet; thence East 186.0 feet; thence North and parallel to the Said West line 116.16 feet to the place of beginning.

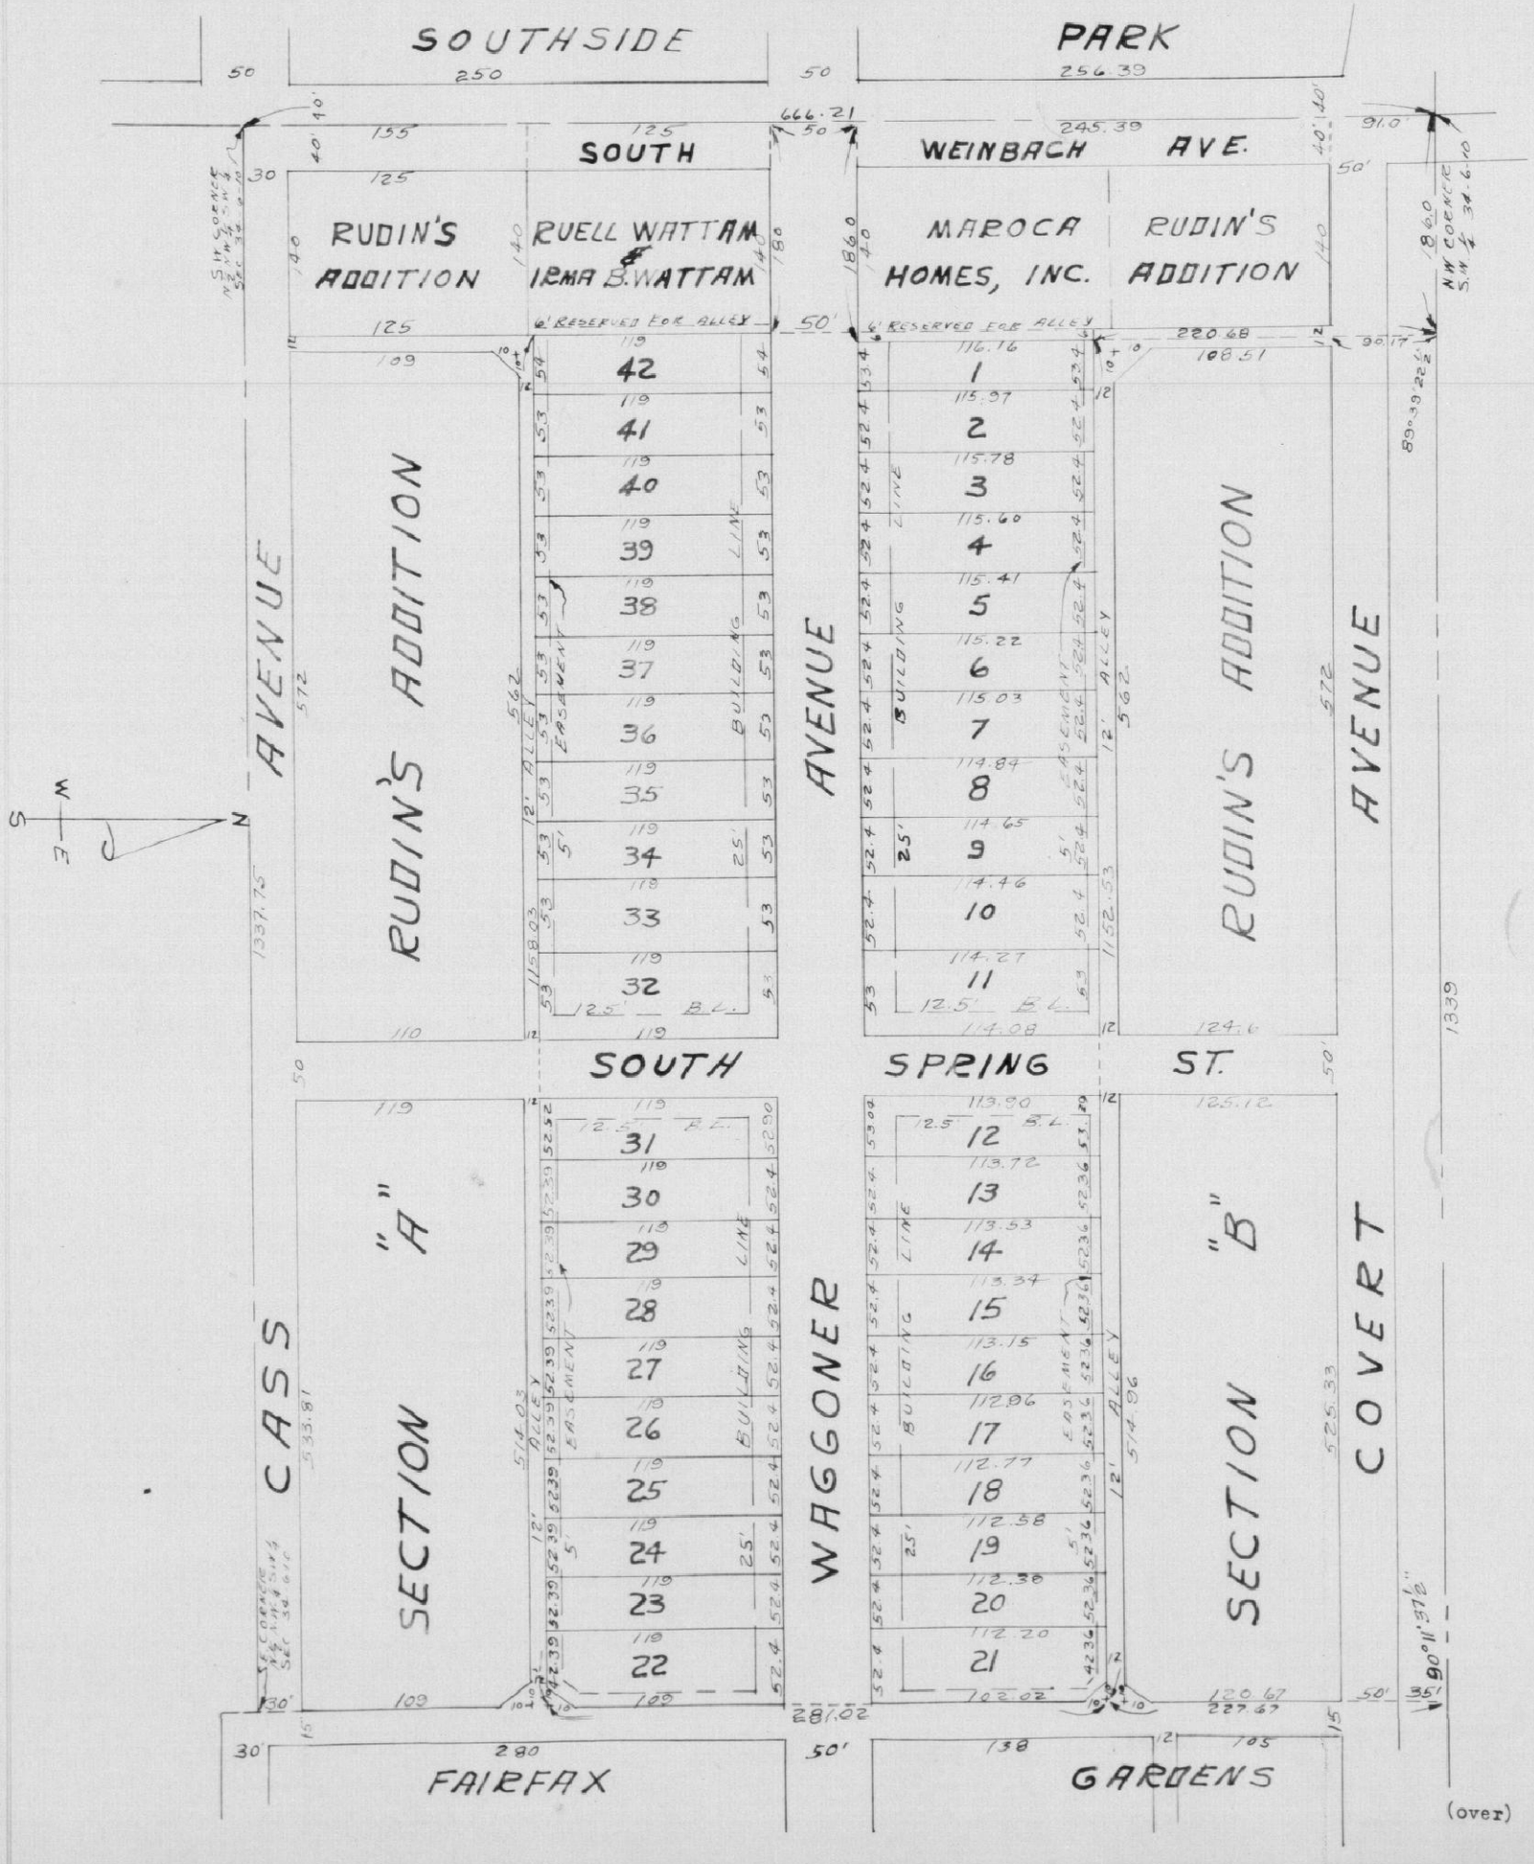

(over)