#194801

JOHN N. ROBINSON SUBDIVISION

A Subdivision consisting of Fifteen lots, Being part of the Southwest Quarter of the Southeast Quarter of Section Fifteen, Township Six South, Range Ten West, Vanderburgh County Indiana, better described as follows: Beginning at an Iron Pin, which pin is 824.8 feet East and 240.0 feet North of the Southwst corner of said $\frac{11}{44}$, thence N-0°15'E. 1114.88 feet to an iron pin on the North line of said $\frac{11}{44}$, thence N-89°34'E, 165.0 feet to an Iron Pin which pin is 330.0 feet West of the Northeast corner of said $\frac{11}{44}$. thence South 1353.38 feet to a point on the South Line of said $\frac{11}{44}$ 330.0 feet Westof the Southeast corner of said $\frac{11}{44}$, thence S-89°04'W. along the said Line 36.55 feet to a point on said Line, thence N-0°15'E. 240.0 feet to an Iron Pin, thence S-89°04'W. 135.0 feet to the place of beginning.

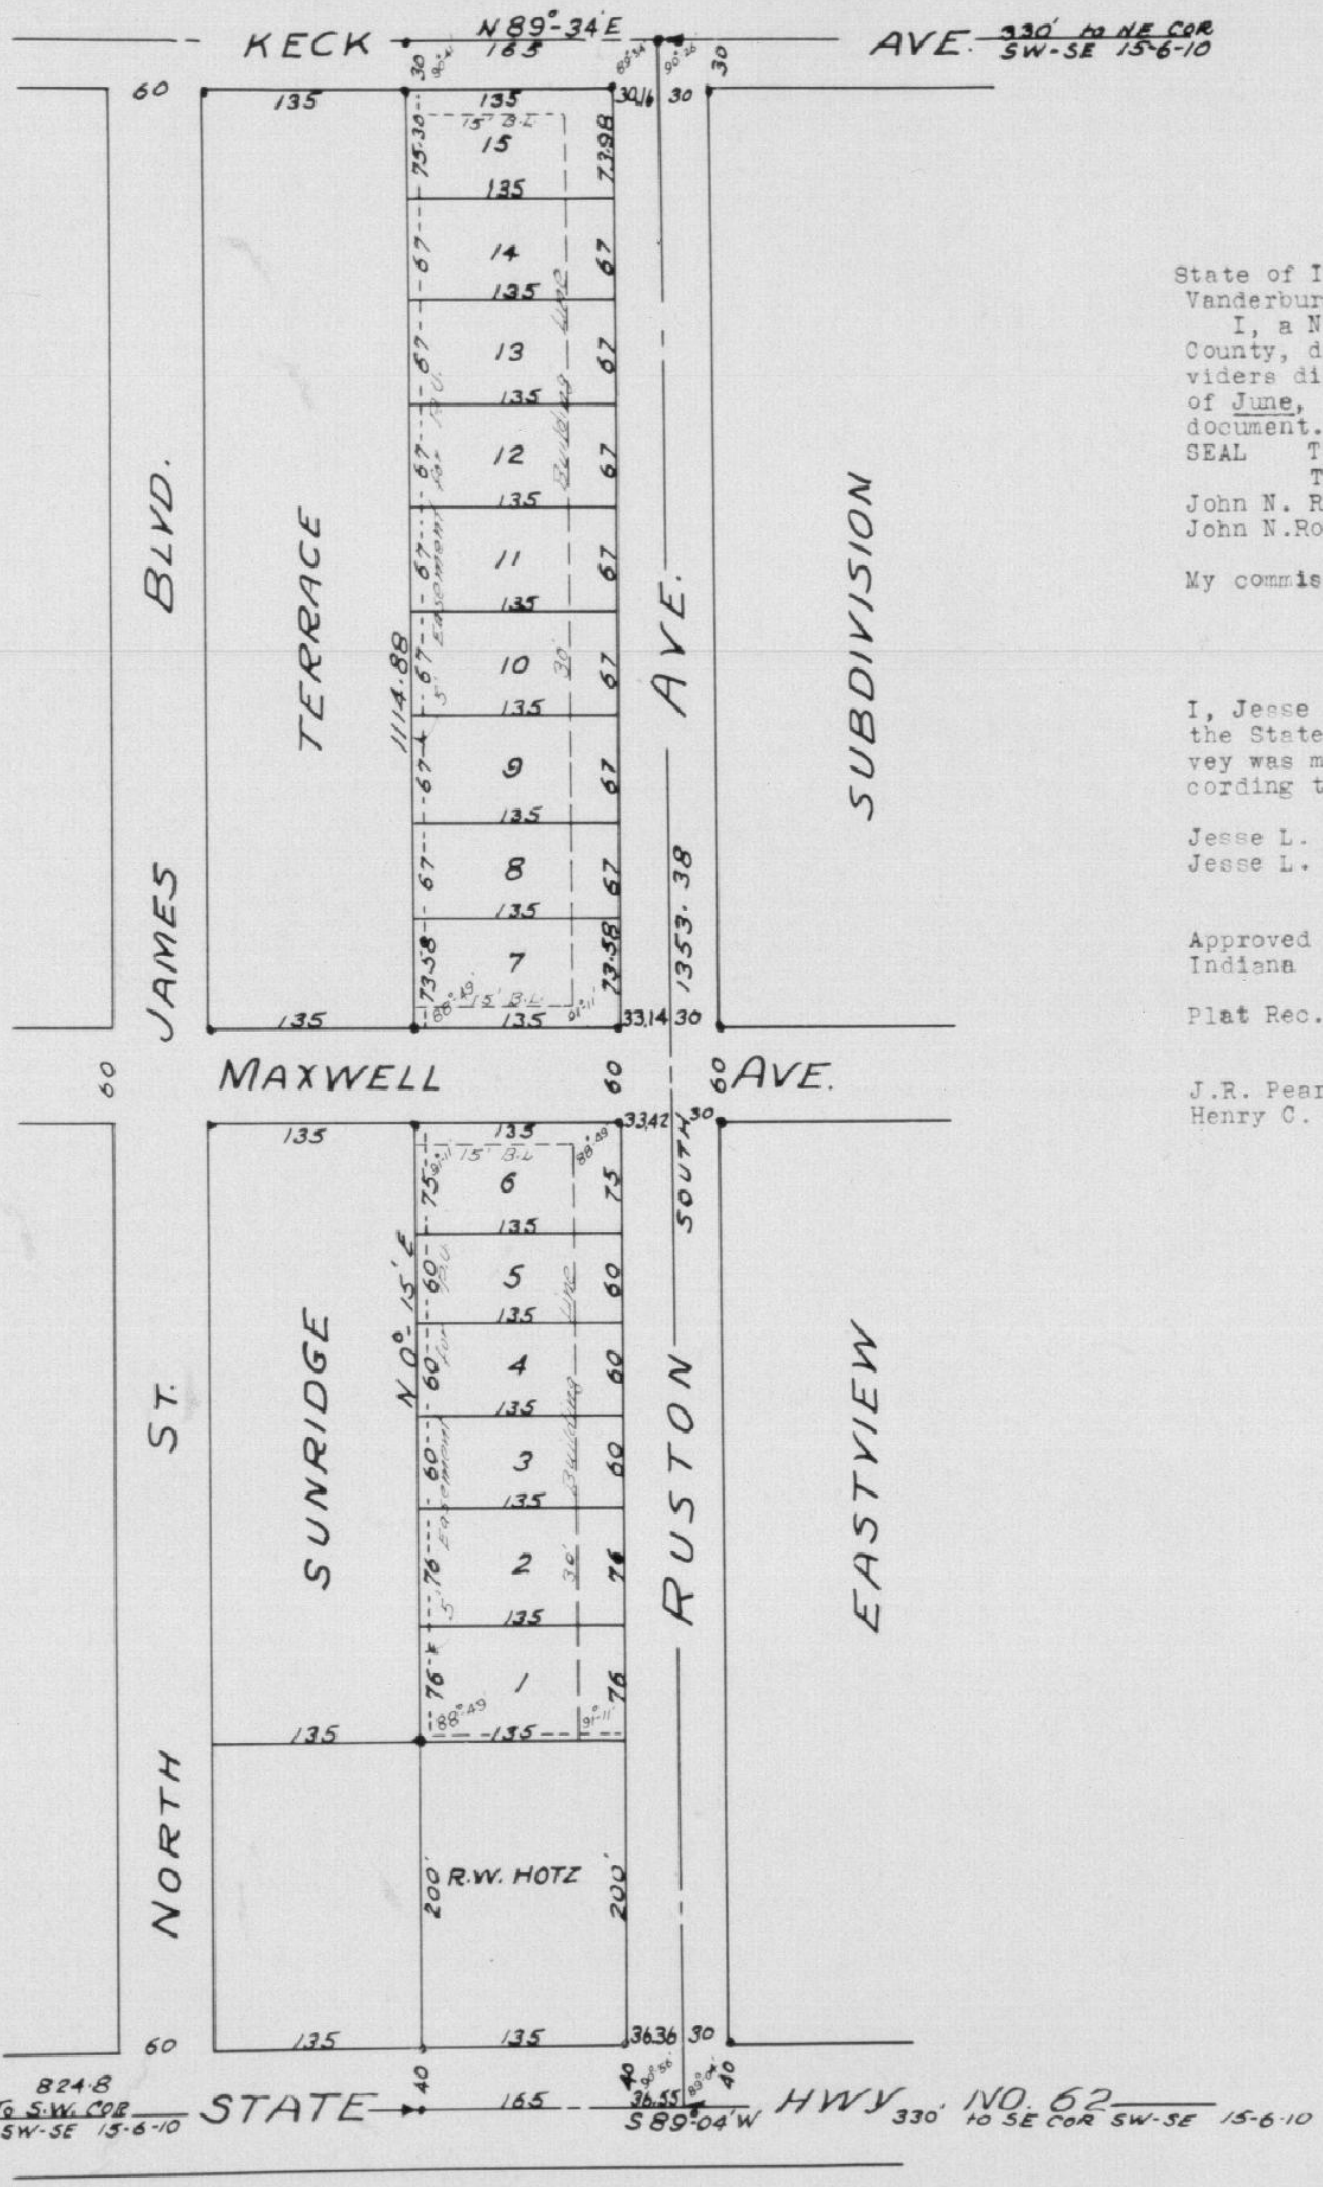

SCALE 1"=200'

State of Indiana
Vanderburgh County

I, a Notary Public in and for the said State and County, do hereby certify that the owners and subdividers did personally appear before me this 18 day of June, 1953 and acknowledge the execution of this document.

SEAL Theodore F. Shelton, Notary Public
Theodore F. Shelton, Notary Public
John N. Robinson Mildred E. Robinson
John N.Robinson Mildred E. Robinson

My commission expires the 31st day of December, 1953

I, Jesse L. Anderson, a Registered Land Surveyor in the State of Indiana, do hereby certify that this Survey was made by me, and is a correct survey made according to the above plat.

Jesse L. Anderson Reg. L. S. Lic. #3762 SEAL
Jesse L. Anderson

Approved by City Plan Commission of Evansville, Indiana

Plat Rec. No. Page No.
July 10, 1953

J.R. Pearson, President
Henry C. W. Kratz, Sec'y.

RECEIVED FOR RECORD July 8 1953, at 3 30 P. M. Paul E. Padgett
Recorder Vanderburgh County