MELODY HILLS

295

#201751

A Subdivision of Part of the NW¼ of the SE¼ of Section 3-6-10

Beginning at the NE corner of the NW¼ of the SE¼ of said section, thence S 0°09'W along the east line of said section a distance of 774.5 feet, thence S 86°42'W a distance 176.95 feet, thence N 60°33'W a distance of 59.16 feet, thence S 88°35'W a distance of 134.21 feet, thence S 46°03'W a distance of 59.05 feet, thence N 60°12'W a distance of 286.49 feet, thence N 55°51'W a distance of 103.14 feet, thence N 81°22'W a distance of 88.45 feet, thence N 48°47'W a distance of 62.57 feet, thence Northerly along a 13.95178° curve to the right a distance of 163.82 feet to the end of said curve, thence Northerly along a 10.68920° curve to the left a distance of 223.19 feet to end of said curve, thence North a distance of 170.0 feet to a point on the north line of said quarter-quarter section, thence east along said north line a distance of 793.59 feet to point of beginning.

Approved by County Plan Commission of Vanderburgh County, Indiana
Plat Rec. No. August 27, 1953 Page No.
Fred Roeder, Pres.
Clarence W. Deeg, Exec. Sec'y.

The undersigned Civil Engineer and Land Surveyor hereby certifies that the above is a true and correct plat of a survey made according to the above description Sam Biggerstaff, C. E. Leo V. Weiss, C. E. Engineer Associates
Sam Biggerstaff, Leo V. Weiss 320 N. W. 7th Street
Evansville, Indiana

SEALS
Samuel P. Biggerstaff, Professional Engineer, Registered #3566, State of Indiana
Leo V. Weiss, Professional Engineer, Registered #5961, State of Indiana

STATE OF INDIANA)
VANDERBURGH COUNTY) SS

Before me, a notary public in and for said County and State, personally appeared the owners and subdividers Louis J. Strupp Elizabeth Strupp
Louis J. Strupp Elizabeth Strupp
and acknowledged the execution of this plat.
WITNESS my hand and notorial seal this 9 day of Sept. 1953. Clyde L. Cole, Notary Public
Clyde L. Cole

SEAL
My commission expires March 4, 1957.

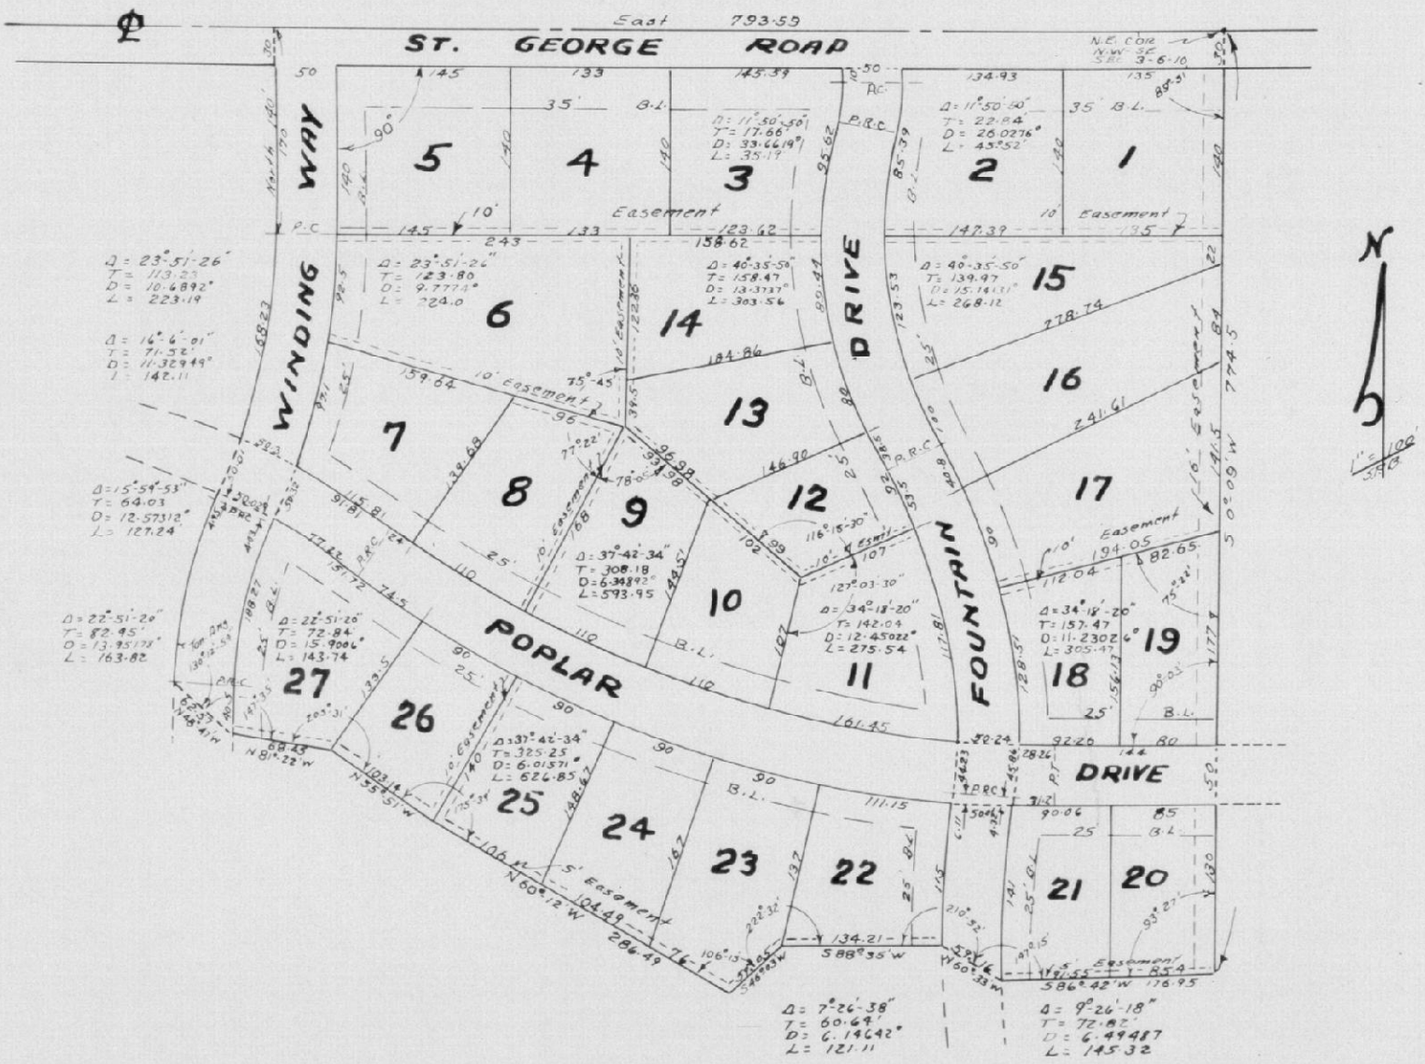

RECEIVED FOR RECORD Sept 9, 1953, at 12:40 P. M. Paul E. Padgett
Recorder Vanderburgh County

Vacation of Melody Hills Plat
see #267129 in Misc. Record Z
Page 550. May 4, 1955