302

PLAT OF SECTION "A"

#206163

LAUDERDALE

A Subdivision of part of the North east ¼ of Section 31, Township 6 South, Range 9 West, as laid out by the proprietors thereof, and described as follows to-wit: Commencing at the intersection of the north right of way line of The E& O.V.R.R. and the west line of said ¼ Section, 25 feet North of the Southwest corner of said ¼ Section, thence north along said west line 1114.8 feet to its intersection with the southerly line of The E S & N R R, thence South 75°58' East along said right of way line 613.81 feet, thence south 14°02' west 170 feet, thence south 42°19' East 90.2 feet, thence south 495.9 feet, thence south 45° West 70.7 feet thence south 176.88 feet to the north right of way line of the E & O V R R thence south 88°49' west 565 feet to the place of beginning.

Numbers and dimensions of lots, names of street, widths of streets, easements and building lines are as shown on plat.

Approved by County Plan Commission of Vanderburgh County, Indiana.
Plat Rec. No. Sept. 24, 1953 Page No.
Fred Roeder, Pres.
Clarence W. Deeg, Exec. Sec'y

The undersigned Civil Engineer and Surveyor hereby certifies that the above is a correct plat of a survey made according to the above description. W. Mack Saunders
W. Mack Saunders

SEAL
Mack Saunders, Professional Engineer, Registered #972, State of Indiana.

Signature of proprietors:--

Luella E. Bell	Luella E. Bell	Edgar J. Mann	Edgar J. Mann
Douglas Bell	Douglas Bell	Clarence J. Mann	Clarence J. Mann
Jacob Mann	Jacob Mann	Leona C. Mann	Leona C. Mann
Nettie E. Bass	Nettie E. Bass	Mike Schmitt	Mike Schmitt
	Lorena Schmitt	Lorena Schmitt	

STATE OF INDIANA)
VANBERBURGH COUNTY) SS

Before me a notary public in and for said County and State personally appeared the above signed proprietors and acknowledged the execution of this plat.

Suia McGill, Notary Public
Suia McGill

SEAL
Witness my hand and notorial seal this 14th day of October, 1953
My commission expires April 13, 1955

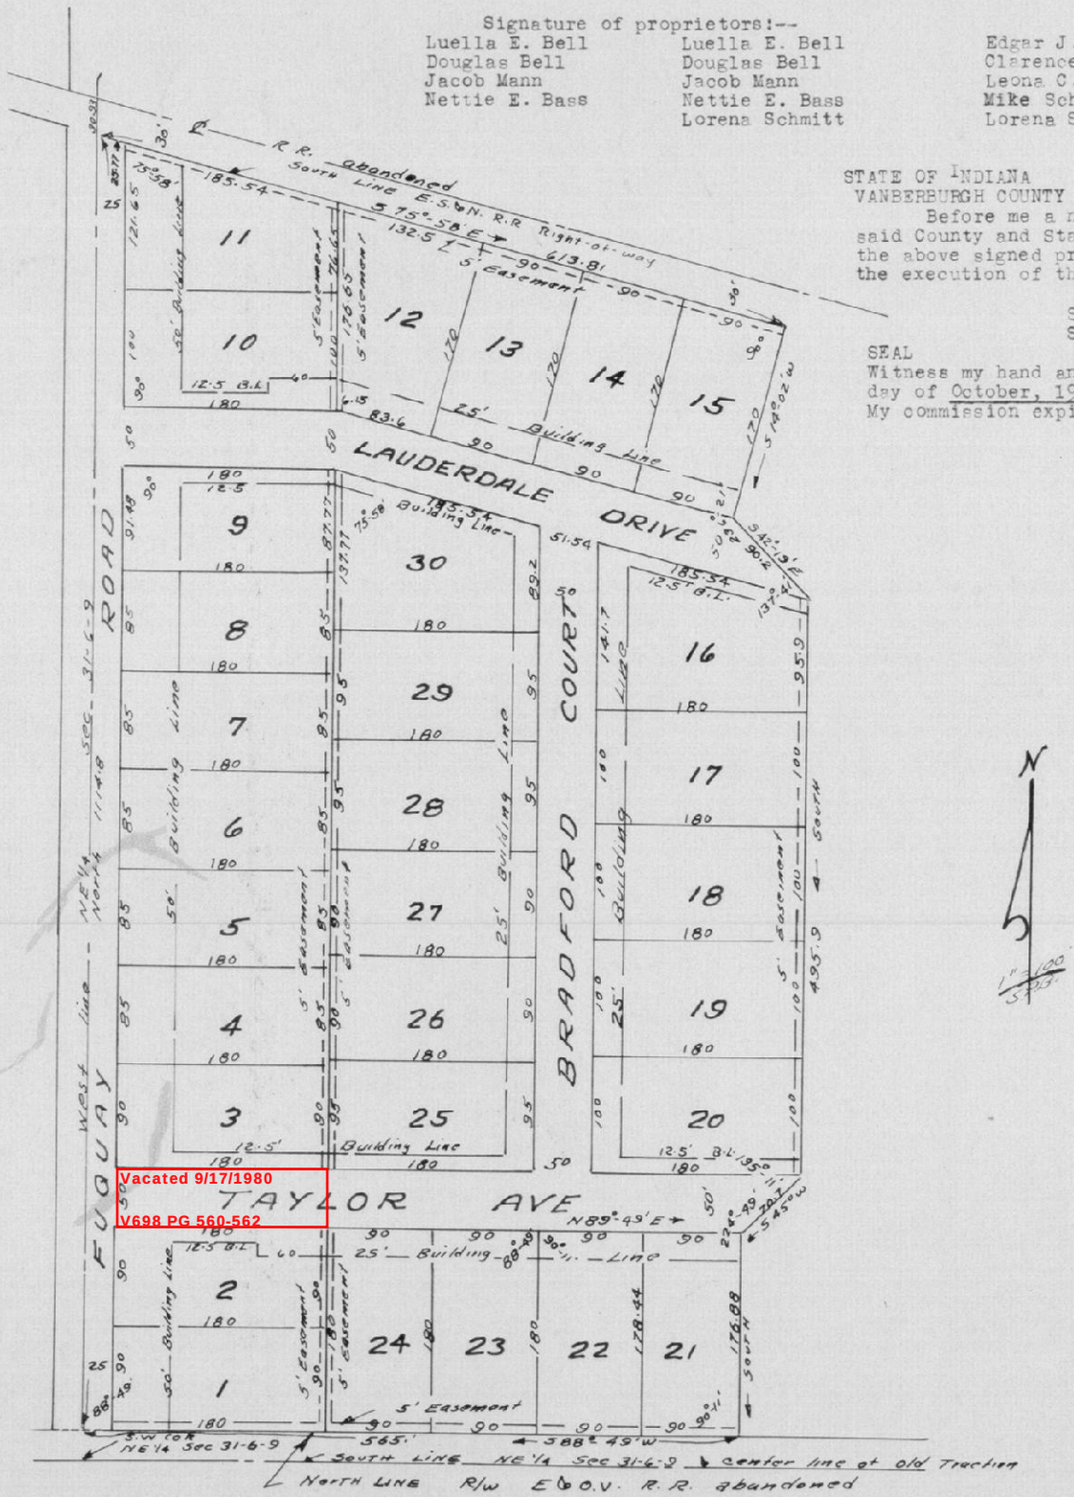

Vacated 9/17/1980
V698 PG 560-562

(see next page for restrictions.)