304.

#207215

REYNOLD'S TERRACE

A Subdivision of the South Half of the East half of the Southwest quarter of the Southwest quarter of Section 36-6-10, secribed and bounded as follows, to wit:—

Commencing at the SE corner of the SW¼ SW¼ of Section 36-6-10; thence S89°59'W a distance of 663.30 feet to a point 663.30 feet from the SW corner of said ¼¼ Section, thence N 00°00'30"E a distance of 664.93 feet; thence N 89°58'E a distance of 663.40 feet to a point on the East line of said ¼¼ section and 665.15 feet South of the NE corner thereof; thence South a distance of 665.16 feet to the place of beginning.

Approved by County Plan Commission of
Vanderburgh County, Indiana
Plat Rec. No. Page No.
August 27, 1953
Fred Roeder, Pres.
Clarence W. Deeg, Exec. Sec'y.

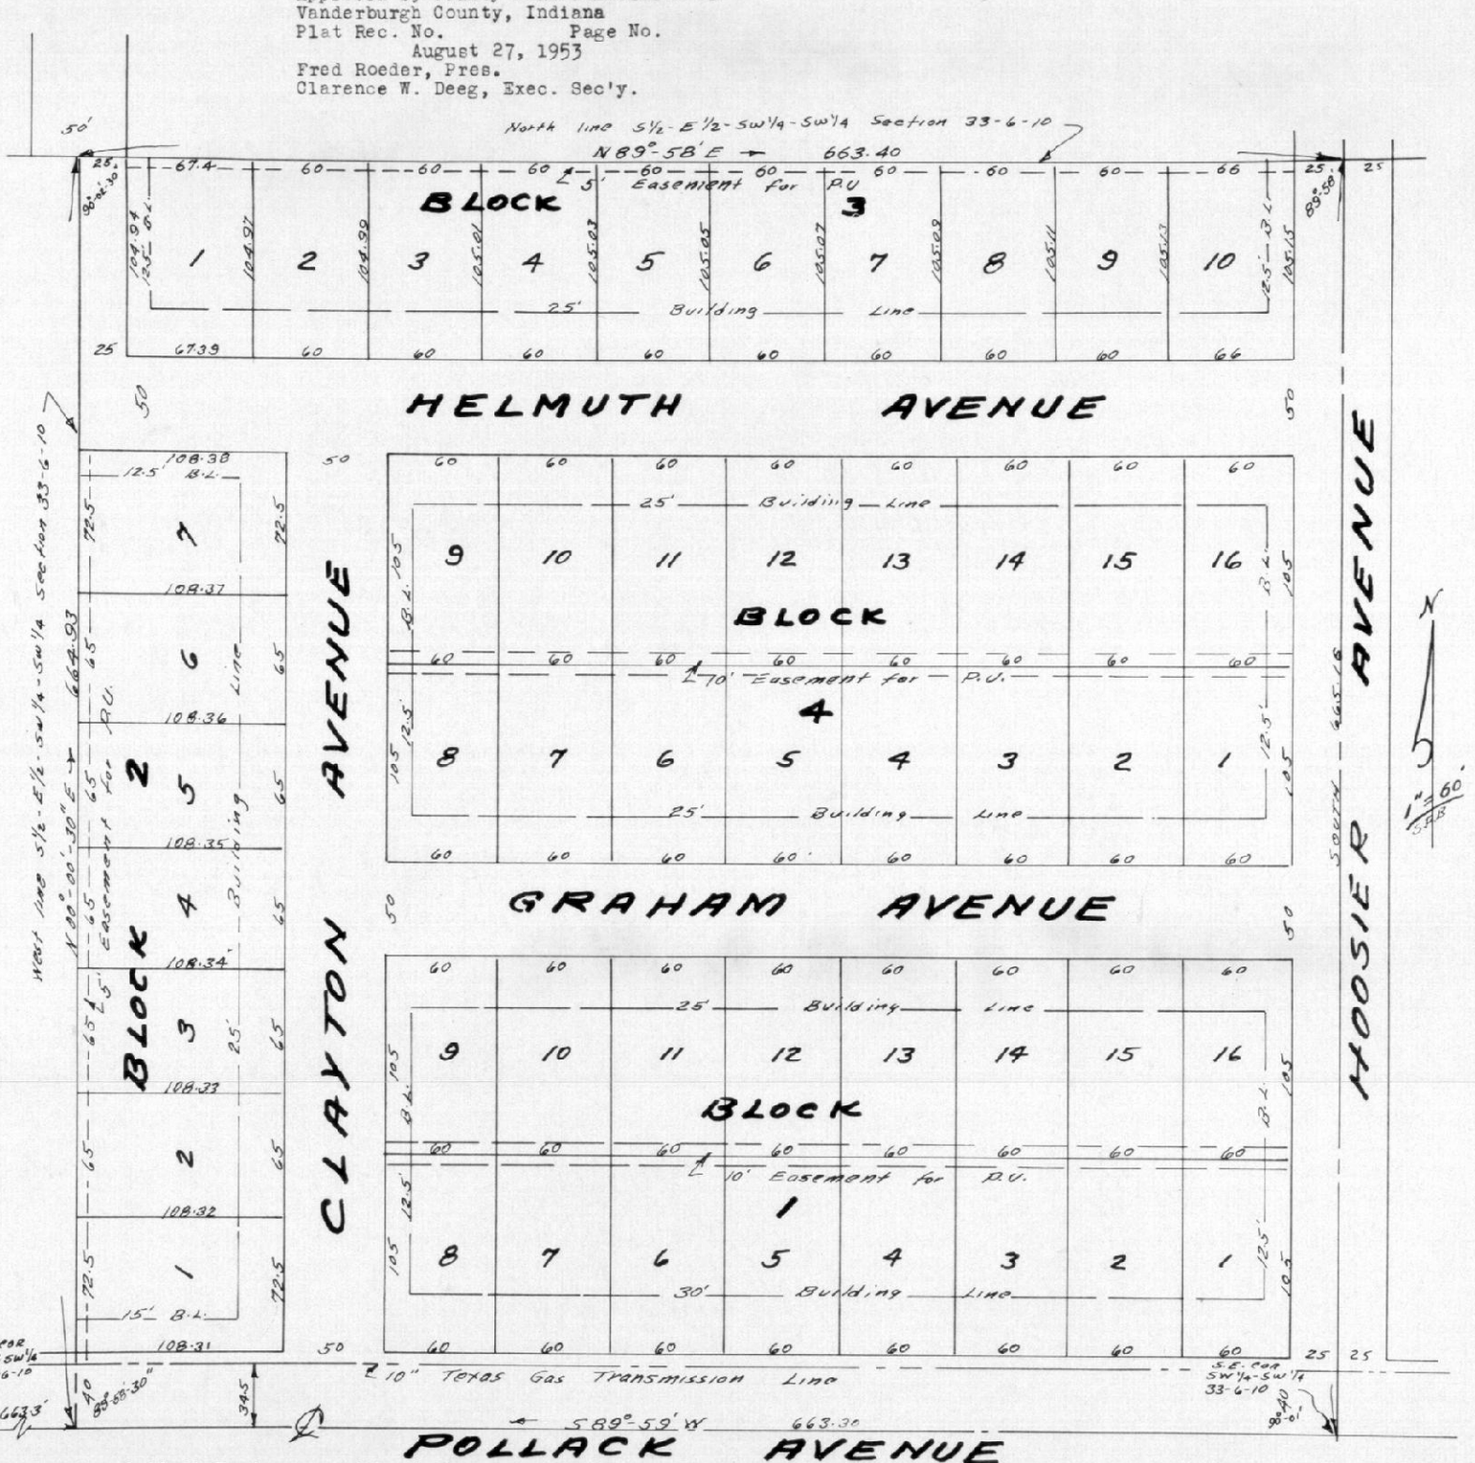

The undersigned Civil Engineers and Land Surveyors hereby certify that the above plat is a true and correct drawing of a survey made according to the description hereon.

Engineer Associates
320 NW Seventh St.
Evansville, Indiana

Sam Biggerstaff, C. E.
Sam Biggerstaff,

Leo V. Weiss, C. E.
Leo V. Weiss

SEALS
Samuel P. Biggerstaff, Professional Engineer, Registered #3566, State of Indiana
Leo V. Weiss, Professional Engineer, Registered #5961, State of Indiana

GALE BRADFORD? INC. By Gale Bradford, President Attest G. M. Brown, Sec'y-Treas.
Gale Bradford G. M. Brown

STATE OF INDIANA)
VANDERBURGH COUNTY) SS

Personally appeared before me, the undersigned Notary Public in & for said County and State, Gale Bradford, Inc. by its president, Gale Bradford, and its Sec'y-Treas. G. M. Brown, who are known to me to be such officers respectively and who are the owners and subdividers of this plat and who acknowledge the execution of said plat to be the voluntary act and deed of said Corporation.

WITNESS my hand and seal this 28th day of September, 1953. Wanna Dean, Notary Public
Wanna Dean

SEAL
My commission expires January 2, 1956.

(over)