310

#211347

HUCK ESTATES

A SUBDIVISION OF PART OF THE SE¼ OF THE NW¼ OF SECTION 29 - T6S - R11W

Commencing at a point on the west line of the southeast quarter of the northwest quarter of section 29- T6S - R11W 20 feet north of the southwest corner of said quarter, quarter section, thence north along the west line of said quarter quarter section 612.85 feet thence south 83°33'40" East 1308.14 feet to a point on the East line of said quarter quarter section which is 467.8 feet north of the southeast corner thereof, thence south 0°03' East along said east line 447.8 feet to a point 20 feet north of the southeast corner of said quarter quarter section, thence south 89°13' west 1300.52 feet to the place of beginning.

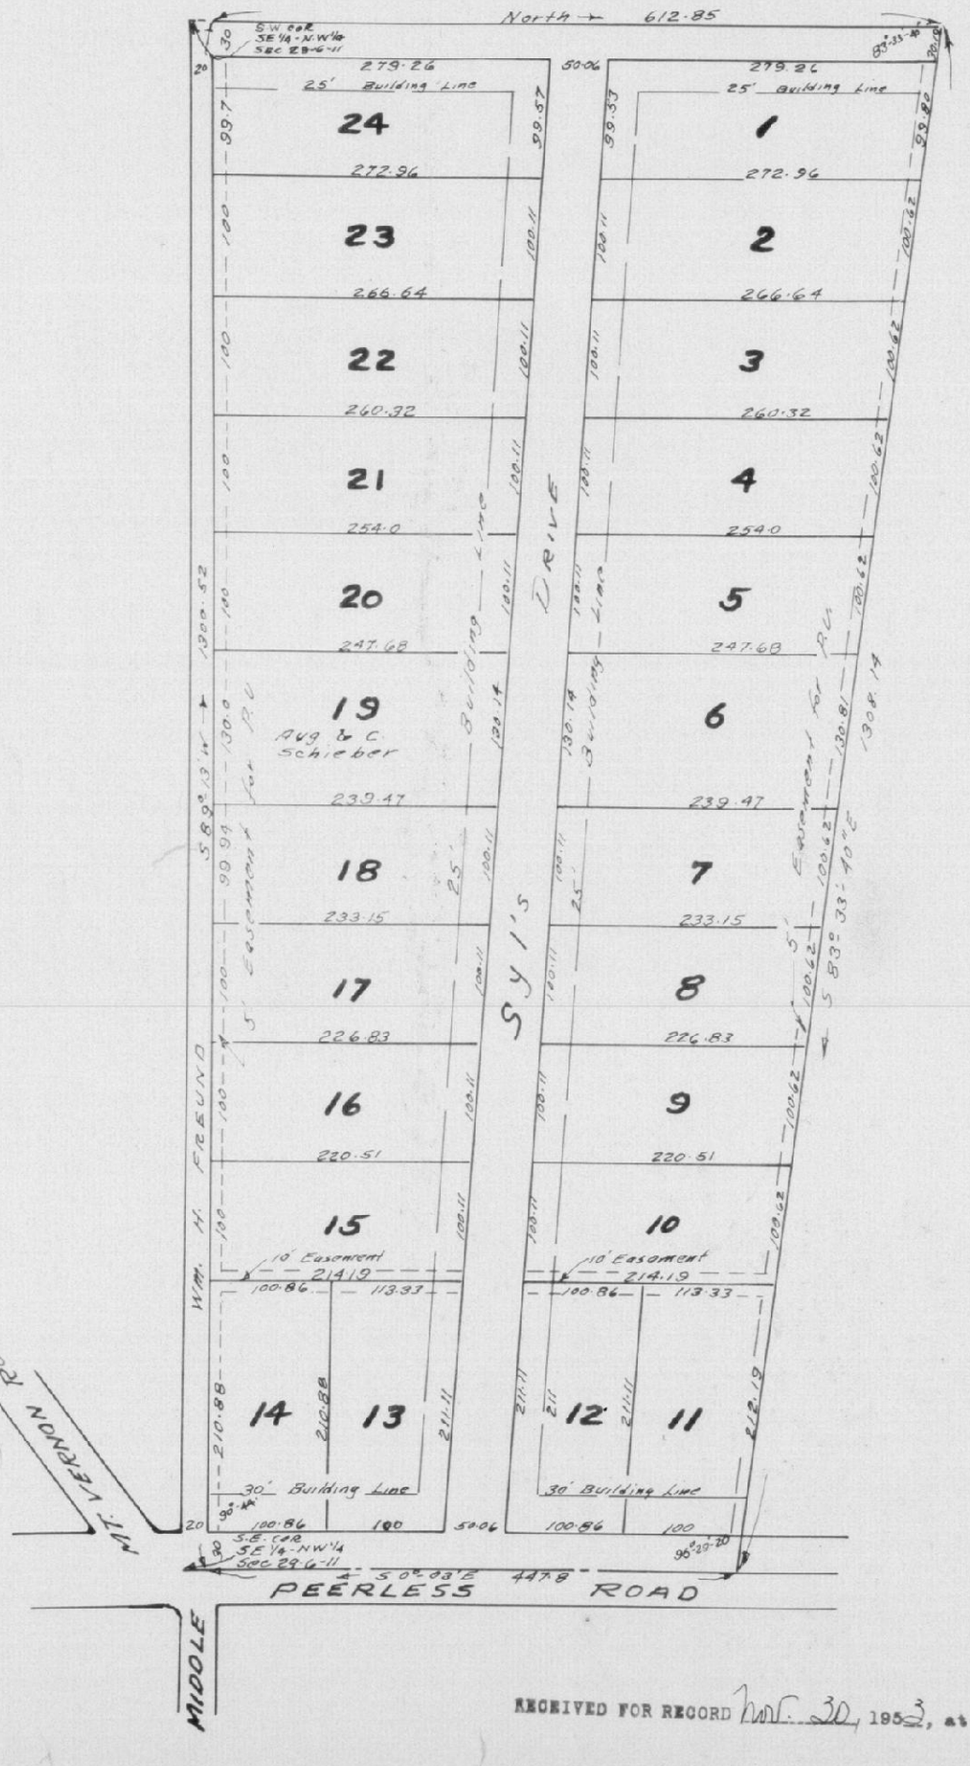

Approved by County Plan Commission of Vanderburgh County, Indiana
Plat Rec. No. Page No.
Sept. 10, 1953
Fred Roeder, Pres.
Clarence W. Deeg, Exec. Sec'y

The undersigned Civil Engineer and Land Surveyor hereby certifies that the above is a true and correct plat of a survey made according to the above description.
Sam Biggerstaff C. E. Leo V. Weiss, C.E.
Sam Biggerstaff Leo V. Weiss
SEALS
Samuel P. Biggerstaff, Professional Engineer, Registered #3566, State of Indiana
Leo V. Weiss, Professional Engineer, Registered #5961, State of Indiana

Sylvester Huck and Helen Huck
Sylvester Huck Helen Huck

August Schieber and Carolyn Schieber
August Schieber Carolyn Schieber

STATE OF INDIANA)
VANDERBURGH COUNTY) SS

Before me, a notary public in and for said County and State, personally appeared the owners and subdividers, Sylvester Huck and Helen Huck as owner of lots 1 thru 18 and lots 20 thru 24, and Aug. Schieber and Carolyn Schieber as owner of lot 19, and acknowledge the execution of this plat.
WITNESS my hand an notorial seal this 14 day of October, 1953. Helen L. Ayers, Notary Public
Helen L. Ayers
SEAL
My commission expires August 10, 1957.

RECEIVED FOR RECORD Nov. 30, 1953, at 11:54 A.M. Paul E. Padgett
Recorder Vanderburgh County