I.P. N.W. Corner N.W. 1/4, S.W. 1/4 Sec. 14-5-10

BOONVILLE AND NEW HARMONY ROAD.

PLAT 261242

OF

EL RANCHO LIZ ANN

SEC. "A".

RECEIVED FOR RECORD at 10 50 A. M. March 14 1955 Recorded Plat Record No. J. Page 31 Paul E. Padgett, Recorder Vanderburgh County

DULY ENTERED for TAXATION

MAR 1 1 1955

Ed J Bauer AUDITOR

A subdivision of part of the N.W. 1/4 of the S.W. 1/4 of Section 14, Township 5 South, Range 10, West, described as follows:- Commencing at a point on the west line of said quarter, quarter section at a distance of 808.6 feet south of the northwest corner of said 1/4, 1/4 section and running thence East and parallel with the north line of said 1/4, 1/4 section a distance of 863.14 feet; thence S.0°24' W a distance of 150 feet; thence west and parallel with the north line of said 1/4, 1/4 section a distance of 862.08 feet to the west line of said 1/4, 1/4 section; thence north along said west line a distance of 150 feet to the place of beginning.

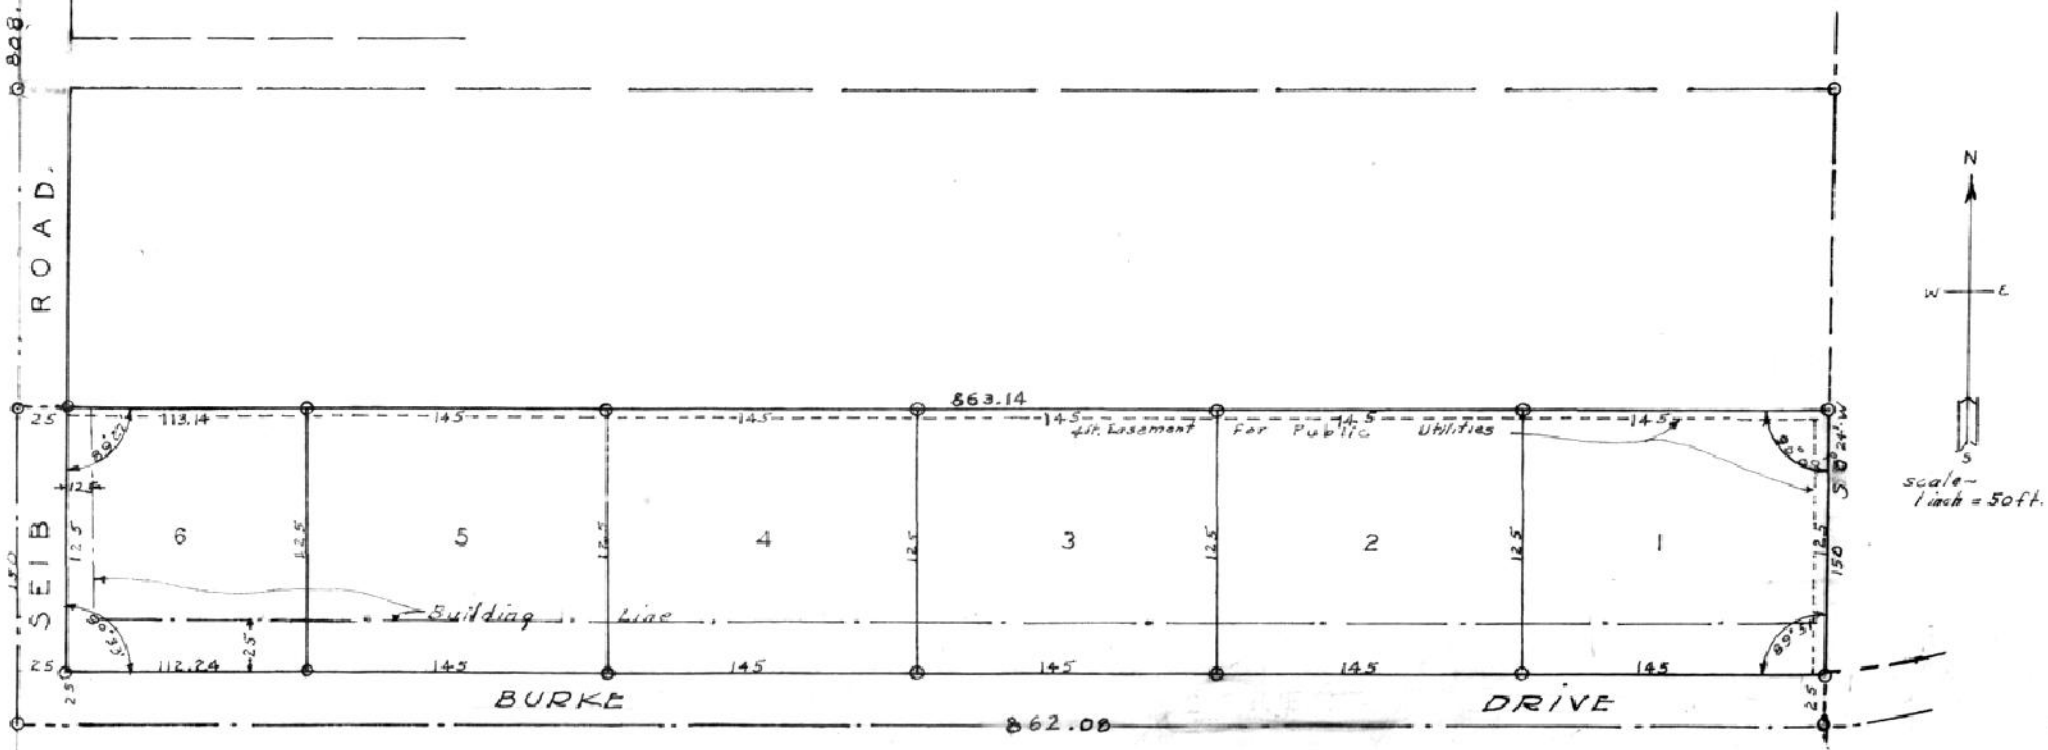

STATE OF INDIANA S.S.
VANDERBURGH COUNTY

Before me, a notary Public in and for said county and state, personally appeared Gustave C. Wolf and Lila D. Wolf, husband and wife the owners and acknowledged the execution of this plat. Witness my hand and notarial seal this 30th day of October, 1954.

Robert E. Reynolds
Notary Public.

My commission expires March 30, 1958

Gustave C. Wolf
Lila D. Wolf } Owner

I, the undersigned civil Engineer and surveyor, do hereby certify that the above is a correct plat of a survey made by me according to the above description.

Wm. L. Hitch
Registered #165, Indiana.

Jan S. Lockhart

Henry Sucher

Note;- All roads are graded and paved.

Wm. L. Hitch.