MONROE COURT

A SUBDIVISION OF PART OF THE SOUTHEAST QUARTER OF THE NORTH-WEST QUARTER OF SECTION 34 TWP 6 SOUTH, RANGE 10 WEST, OF THE SECOND PRINCIPLE MERIDIAN, DESCRIBED AND BOUNDED AS FOLLOWS;

Commencing at a point on the north line of said quarter-quarter section a distance of 354.8 feet East of the NW Corner thereof, thence continue East along said north line thereof a distance of 329.00 feet thence South a distance of 345.5 feet to a point which is 657.5 feet West of the East line and 983.75 feet North of the South line of said quarter-quarter section, thence west and parallel to the North line a distance of 178.08 feet, thence North a distance of 70.0 feet, thence West a distance 150.0 feet, thence North a distance of 275.5 feet to the place of beginning.

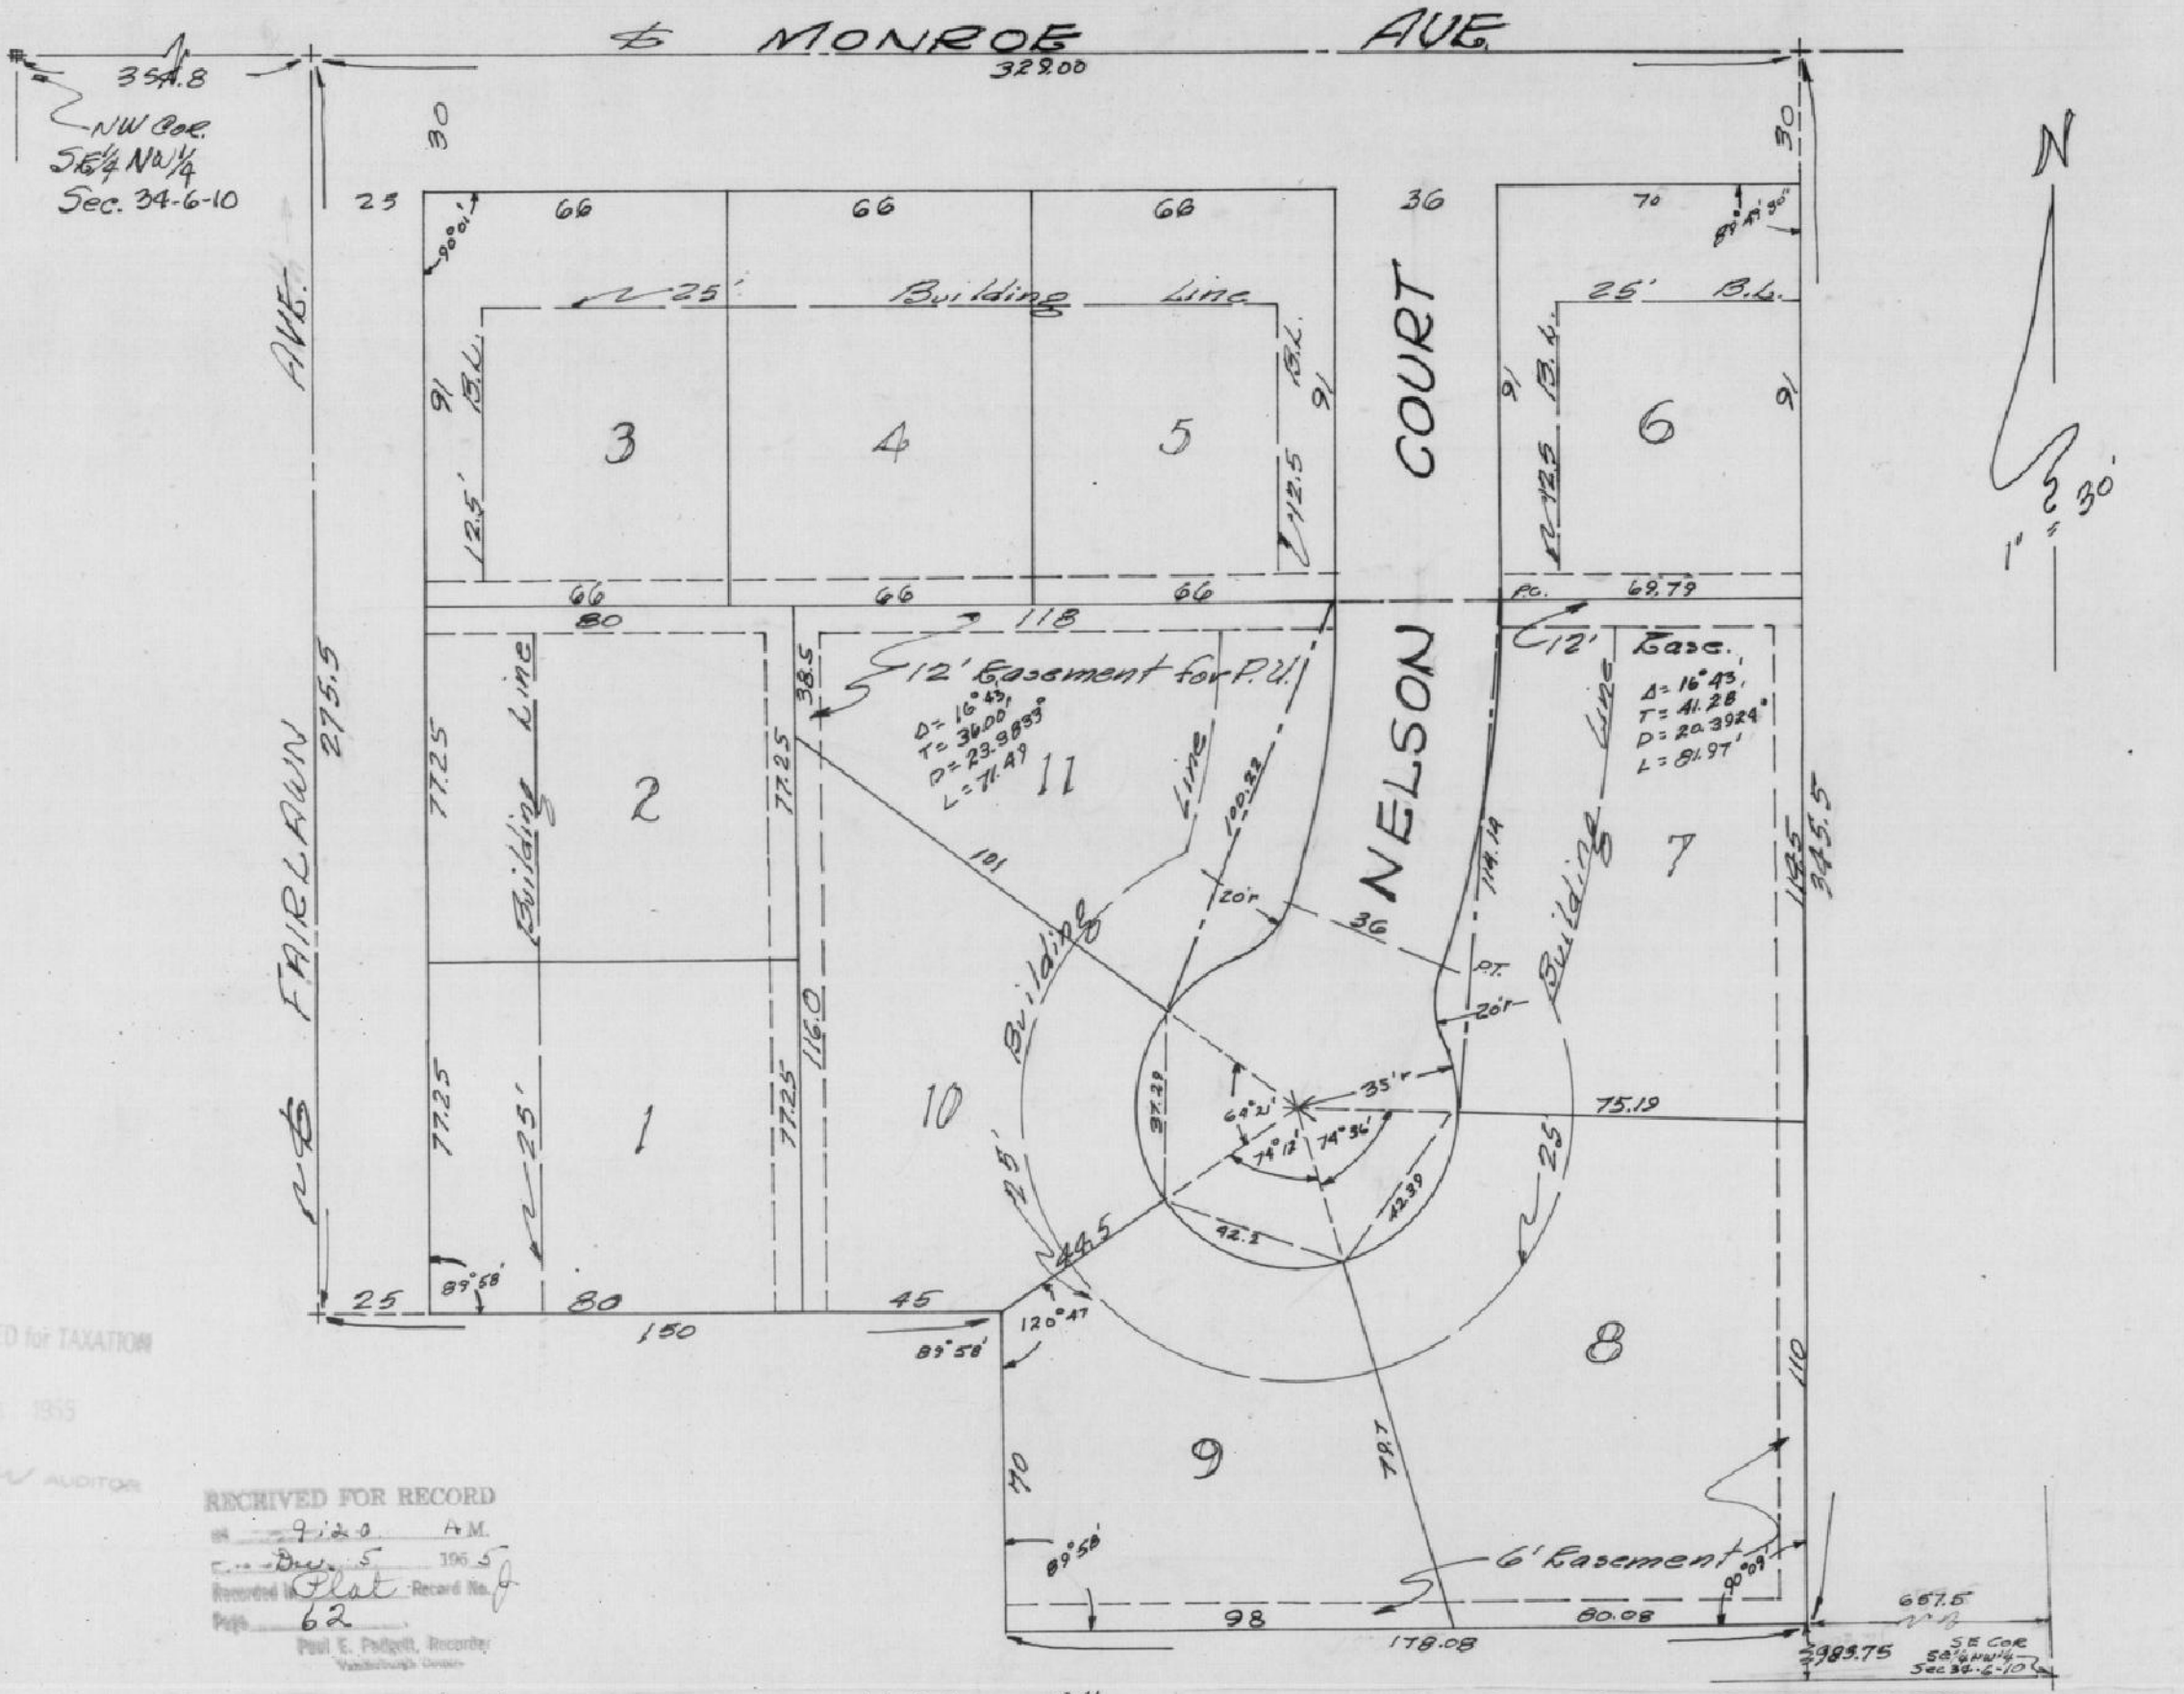

RECEIVED FOR RECORD
at 9:20 A.M.
Dec. 5 1955
Recorded in Plat Record No. 4
Page 62
Paul E. Padgett, Recorder
Vanderburgh County

The undersigned owners and subdividers of the land included within the above & foregoing plat thereof do hereby execute the same and acknowledge the execution thereof with the intent that when recorded said plat shall be fully effectual for all purposes provided by law, including the dedication to the public, of Easements, for the public streets shown & designated thereon.

Gail Whitehead
Gail Whitehead

Eugene H. Whitehead
Eugene H. Whitehead

State of Indiana }
County of Vanderburgh } S.S.

Before me the undersigned, a notary public in and for said State and County, personally appeared the above named Gail Whitehead and Eugene H. Whitehead respectively, and acknowledged the execution of the foregoing plat as their free and voluntary act and deed for the uses and purposes therein set forth.

witness my hand & Notarial Seal

Oct 23, 1955 — Helen L. Ayers, Notary Public

My Commission expires Aug 10, 1957

CERTIFICATES

Approved by the Evansville-Vanderburgh Regional Plan Commission at a meeting held Oct 25, 1955.

Ian Lockhart, President

Henry Sucher, Exec. Sec.

We Sam Biggerstaff and Leo V. Weiss, hereby certify that we are Professional Engineers, licensed in compliance with the laws of the state of Indiana, that this plat correctly represents a survey completed by us on Oct. 20, 1955, that all monuments shown actually exist; and that their location, type and material are accurately shown.

Engineer Associates
312 N.W. Eighth St.
Evansville, Ind.

Sam Biggerstaff C.E.

Oct 24, 55 — Leo V. Weiss C.E.