GOODSON and JETT SUBDIVISION

A SUBDIVISION OF PART OF THE SOUTHWEST QUARTER OF SECTION 22, TWP 6 SOUTH, RANGE 10 WEST, MORE PARTICULARLY DESCRIBED AS FOLLOWS:

Commencing at a point on the North line of said quarter a distance of 1412.0 feet West of the Northeast Corner thereof, thence East along the north line thereof a distance of 243.8 feet, Thence S2°39"E a distance of 170.11 feet, Thence east and parallel to the north line of said quarter section a distance of 183.13 feet, Thence north a distance of 170.0 feet to apoint on said north line, north line being the center of east Columbia Street, Thence east along said north line a distance of 205.83 feet to a point 2 feet east of a stone, said point being on the northerly right away line of southern railroad, Thence S 39°30' W along the northerly right away line of the southern railroad a distance of 193.33 feet to point of curvature of a 7 degree and 30 minute curve to the right having a radius of 763.94 feet, Thence along said curve to the right for a distance of 555.55 feet to the end of said course Thence South 81 degrees 30 minutes west along the tangent to said curve 62.47 feet, Thence north a distance of 381.42 feet to the point of beginning.

RECEIVED FOR RECORD
at 11:50 A M.
Dec 23 1955
Recorded in Plat Record No. J
Page 64
Paul L. Padgett, Recorder
Vanderburgh County

DULY ENTERED for TAXATION
DEC 23 1955
Ed Beasley AUDITOR

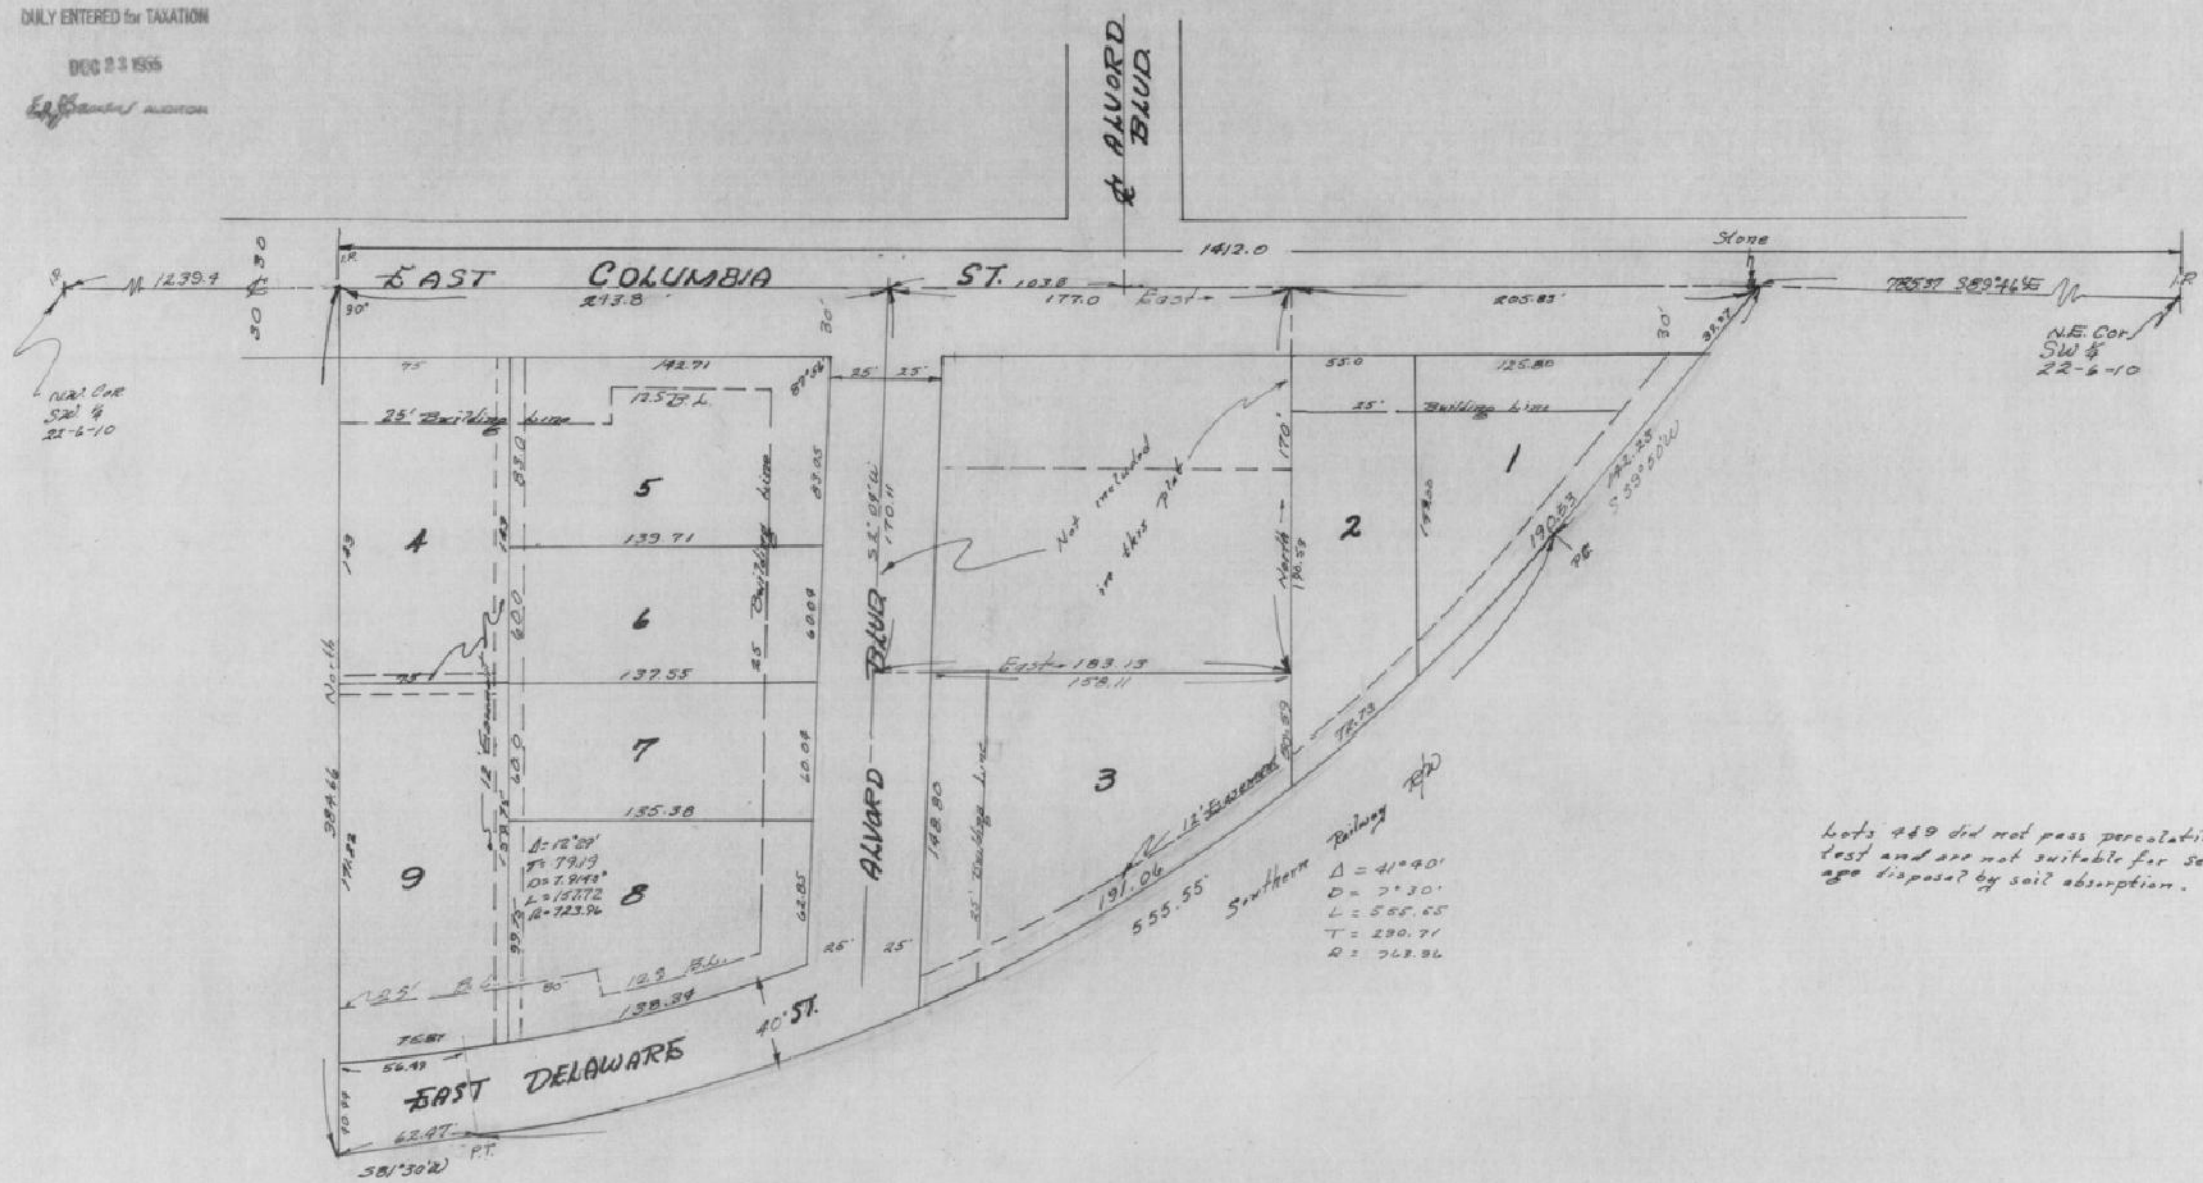

Lots 4&9 did not pass percolation test and are not suitable for sewage disposal by soil absorption.

The undersigned owners and subdividers of the land included within the above and foregoing plat thereof do hereby execute the same and acknowledge the execution thereof with the intent that when recorded said plat shall be fully effectual for all purposes provided by law, including the dedication to the public of easements for the public streets shown and designated thereon.

Dec. 22nd 1955

Goodson and Jett Incorporated
By Walter N. Goodson (WALTER N. GOODSON) Pres.
and Ernest W. Jett (ERNEST W. JETT) Secy.

State of Indiana } SS:
County of Vanderburgh }

Before me, the undersigned, a Notary Public within and for said County and State on this 22 day of December 1955, personally appeared the above named Goodson and Jett Incorporated By their President Walter N. Goodson and Secretary Ernest W. Jett respectively, who acknowledged the execution of the foregoing plat as said corporations voluntary act and deed for the uses and purposes therein contained and set forth.

Witness my hand and Notarial Seal

Theland E. Smith
Notary Public

My Commission expires January 14, 1958

We Sam Biggerstaff and Leo V. Weiss hereby certify that we are Professional Engineers, licensed in compliance with the laws of the state of Indiana; that this plat correctly represents a survey completed by us on Sept. 26, 1955; that all monuments shown actually exist, and that their location, type and material are accurately shown.

Engineers Associates
310-312 N.W. Eighth St.
Evansville Indiana

By Sam Biggerstaff (Sam Biggerstaff) C.E.
By Leo V. Weiss (Leo V. Weiss) C.E.

Note all corners are marked with iron pins.

CERTIFICATES

Under authority provided by chapter 174 acts of 1947 enacted by the general assembly of the state of Indiana and by Ordinance adopted by the board of county commissioners of the County of Vanderburgh, Indiana, this plat was given final approval by the County of Vanderburgh, as follows:

Approved by the County Plan Commission at a meeting held Dec 13th 1955

Jean L. Lockhart (Jean Lockhart) Pres.
Henry Sucher (Henry Sucher) Sec.

Plat release — County Auditors Certificate Received

Dec 22, 55 (Date) Henry Sucher (Recording Secretary)