For Vacation of Plat, see
Misc. Rec. 3, Page 12
#56-28931, Sept. 25 1956

56 2[illegible]

RECEIVED FOR RECORD
at 1:30 P M.
Aug 10 56
Recorded in Plat Record No. J
Page 82
Earl H. Siddell, Recorder
Vanderburgh County

DULY ENTERED for TAXATION
AUG 1 1956
[illegible] AUDITOR


OLD STATE PARK

A Subdivision of Part of the Northwest Quarter of Section 32, Township 5 South, Range 10 West, More Particularly Described as Follows;

Beginning at a point, said point being the Northeast Corner of the Southwest Quarter of the Northwest Quarter of Sec. 32-5-10, Thence South 0 Degree 00 Minutes 20 Seconds West along the East line of said Quarter Quarter Section a distance of 352.78 feet, Thence North 89 Degrees 39 Minutes 15 Seconds West a distance of 757.13 feet to the center of Old State Road, Thence North 4 Degrees 34 Minutes 30 Seconds East along the center of said Road a distance of 533.19 feet, Thence North 89 Degrees 38 Minutes 40 Seconds East a distance of 638.14 feet, Thence South 23 Degrees 39 Minutes 20 Seconds East a distance of 156.78 feet to a point on a 2.5994 Degree curve, Thence Southeasterly along said curve a distance of 52.0 feet to the end of said curve, Thence South 4 Degrees 04 Minutes 20 Seconds West a distance of 60 feet, Thence South 11 Degrees 04 Minutes 40 Seconds East a distance of 217.53 feet to the place of beginning.

The following lots do not meet Health Dept. requirements for sewage disposal by soil absorption:

Lots numbered 1, 2, 3, 11, 12, 16 are unsuitable for soil absorption and shall comply to the recomendations of the City_County Health Department.

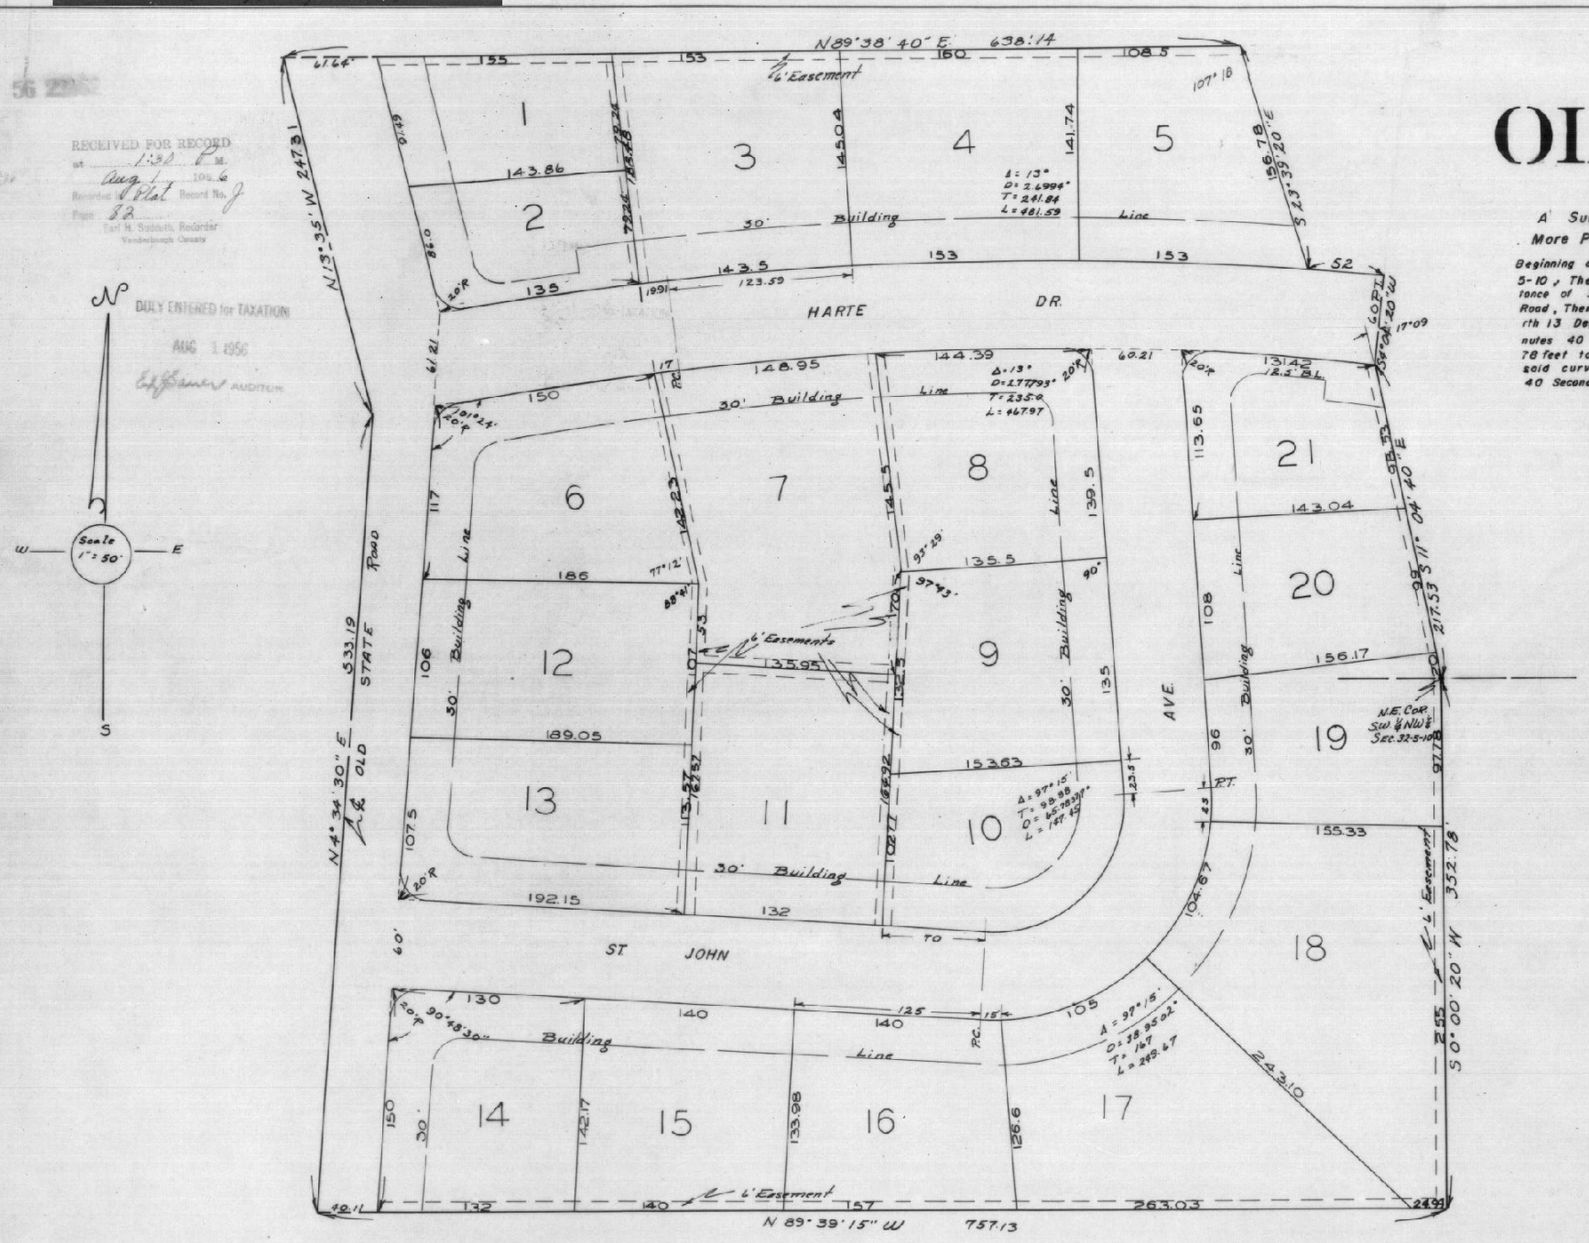

We the undersigned, owners of the real estate shown and described here on do hereby as shown plat and subdivide said realestate and designate same as OLD STATE PARK. All streets within the plat are dedicated to the public. Building setback lines are established as shown on the plat between which lines and the property of the street there shall not be erected or maintained any building or structure. Strips of ground of the width shown on the plat and marked "P.U." Easement" are reserved for the use of Public Utilities for the installation of water and sewer mains, poles, ducts, lines

STATE OF INDIANA
COUNTY OF VANDERBURGH } SS

Before me, the undersigned, a Notary Public in and for said county and state aforesaid personally appeared the said HENRY J. THOMAN, CAROLYN THOMAN who acknowledged the execution of the foregoing plat of OLD STATE PARK the dedications and restrictions thereon, expressed to be their voluntary act and deed for the uses and purposes

Under authority provided by Chapter 174 — Act of 1947 enacted by the General Assembly of the State of Indiana and by Ordinances adopted by board of County Commissioners of the County of Vanderburgh, Indiana this plat was given final approval by the County of Vanderburg as follows:
Approved by the Evansville — Vanderburgh Regional Plan Commission at meeting held
July 10, 1956

I, Leo V Weiss, hereby certify I am a Professional Engineer, licenced in compliance with the laws of the State of Indiana, that this plat correctly represents a survey completed by us on July 3, 1956, that all monuments shown thereon actually exist, and that their location, size, type, and material are accurately shown.

Engineer Associates