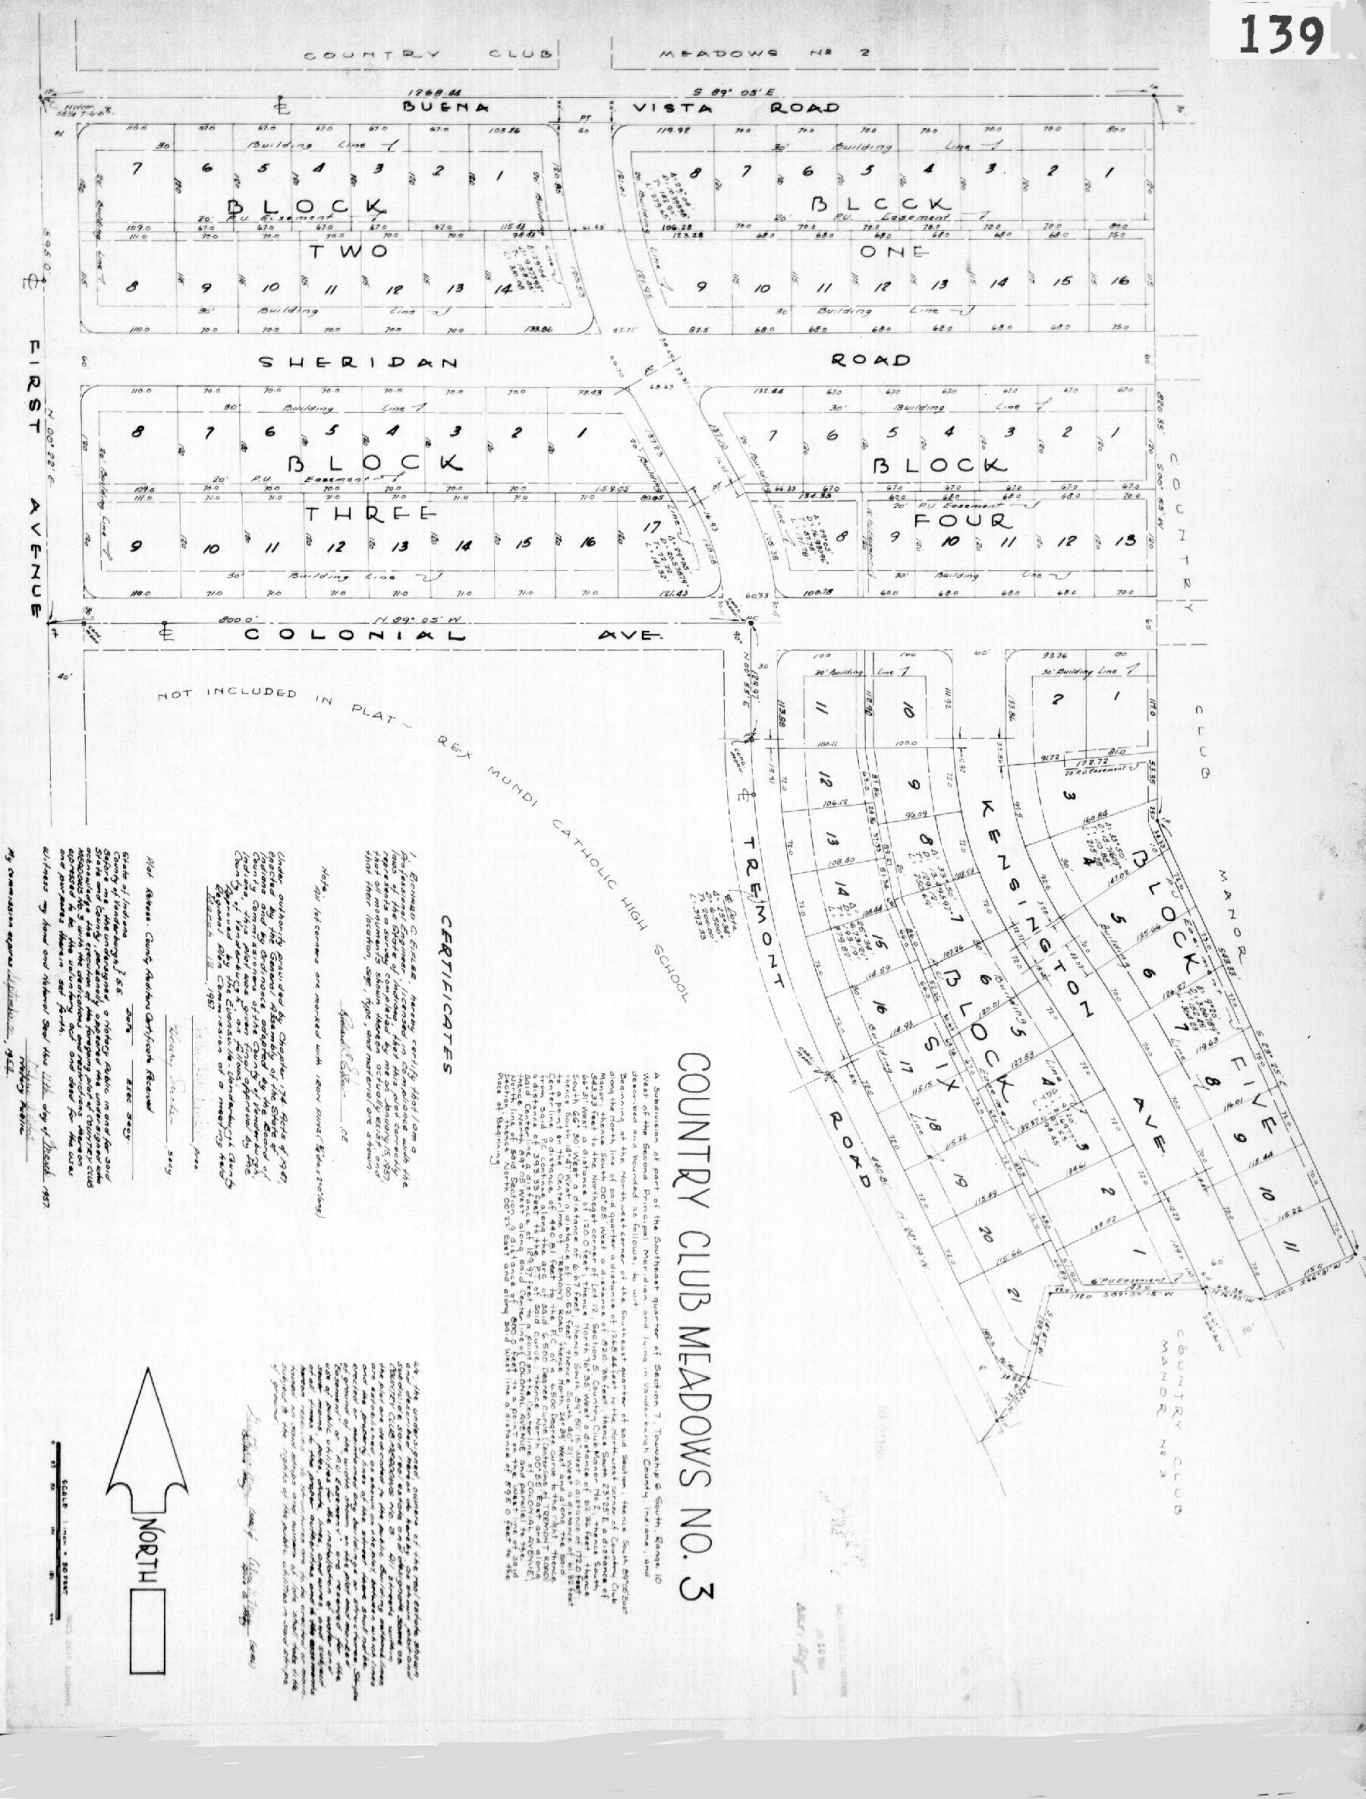

COUNTRY CLUB MEADOWS NO. 3
















