For Restrictions &
Replat see Misc. Rec. Vol. 15
Page 34 Instrument # 22071
dated - March 64
Date


Affidavit Making Correction
See Misc. Rec. 307 Page 414 5/9/72
72-07001
dated "Buggy" Rob Jr. e.v.c.
Date

For Information concerning Covenants see Misc. Vol 59 pages 34
74-07742 Date 12/11/74
Estella M. Glass Vpt
Joan Kolesar Asst Sec

Holiday

A SUBDIVISION OF THE WEST HALF, OF THE SOUTHWEST QUARTER OF THE NORTHEAST QUARTER OF SECTION 36, TOWNSHIP 6 SOUTH, RANGE 10 WEST SITUATED IN VANDERBURGH COUNTY, IND MORE PARTICULARLY DESCRIBED AS FOLLOWS: Beginning at a stone marking the southwest corner, of the southwest Quarter of the northeast quarter of section 36-6-10. thence N 0°25'34"E a distance of 1327.55 ft. thence S 89°23'30"E a distance of 646.6 ft to the northeast corner of the west ½ of the Southeast quarter of said Section 36-6-10, thence S 0°17'33"W along the east line of said W ½ Section a distance of 1324.7 ft to a point on the South line of said ½ Section, thence N 89°39'02"W a distance of 649.88 ft to the place of beginning.

81 09060

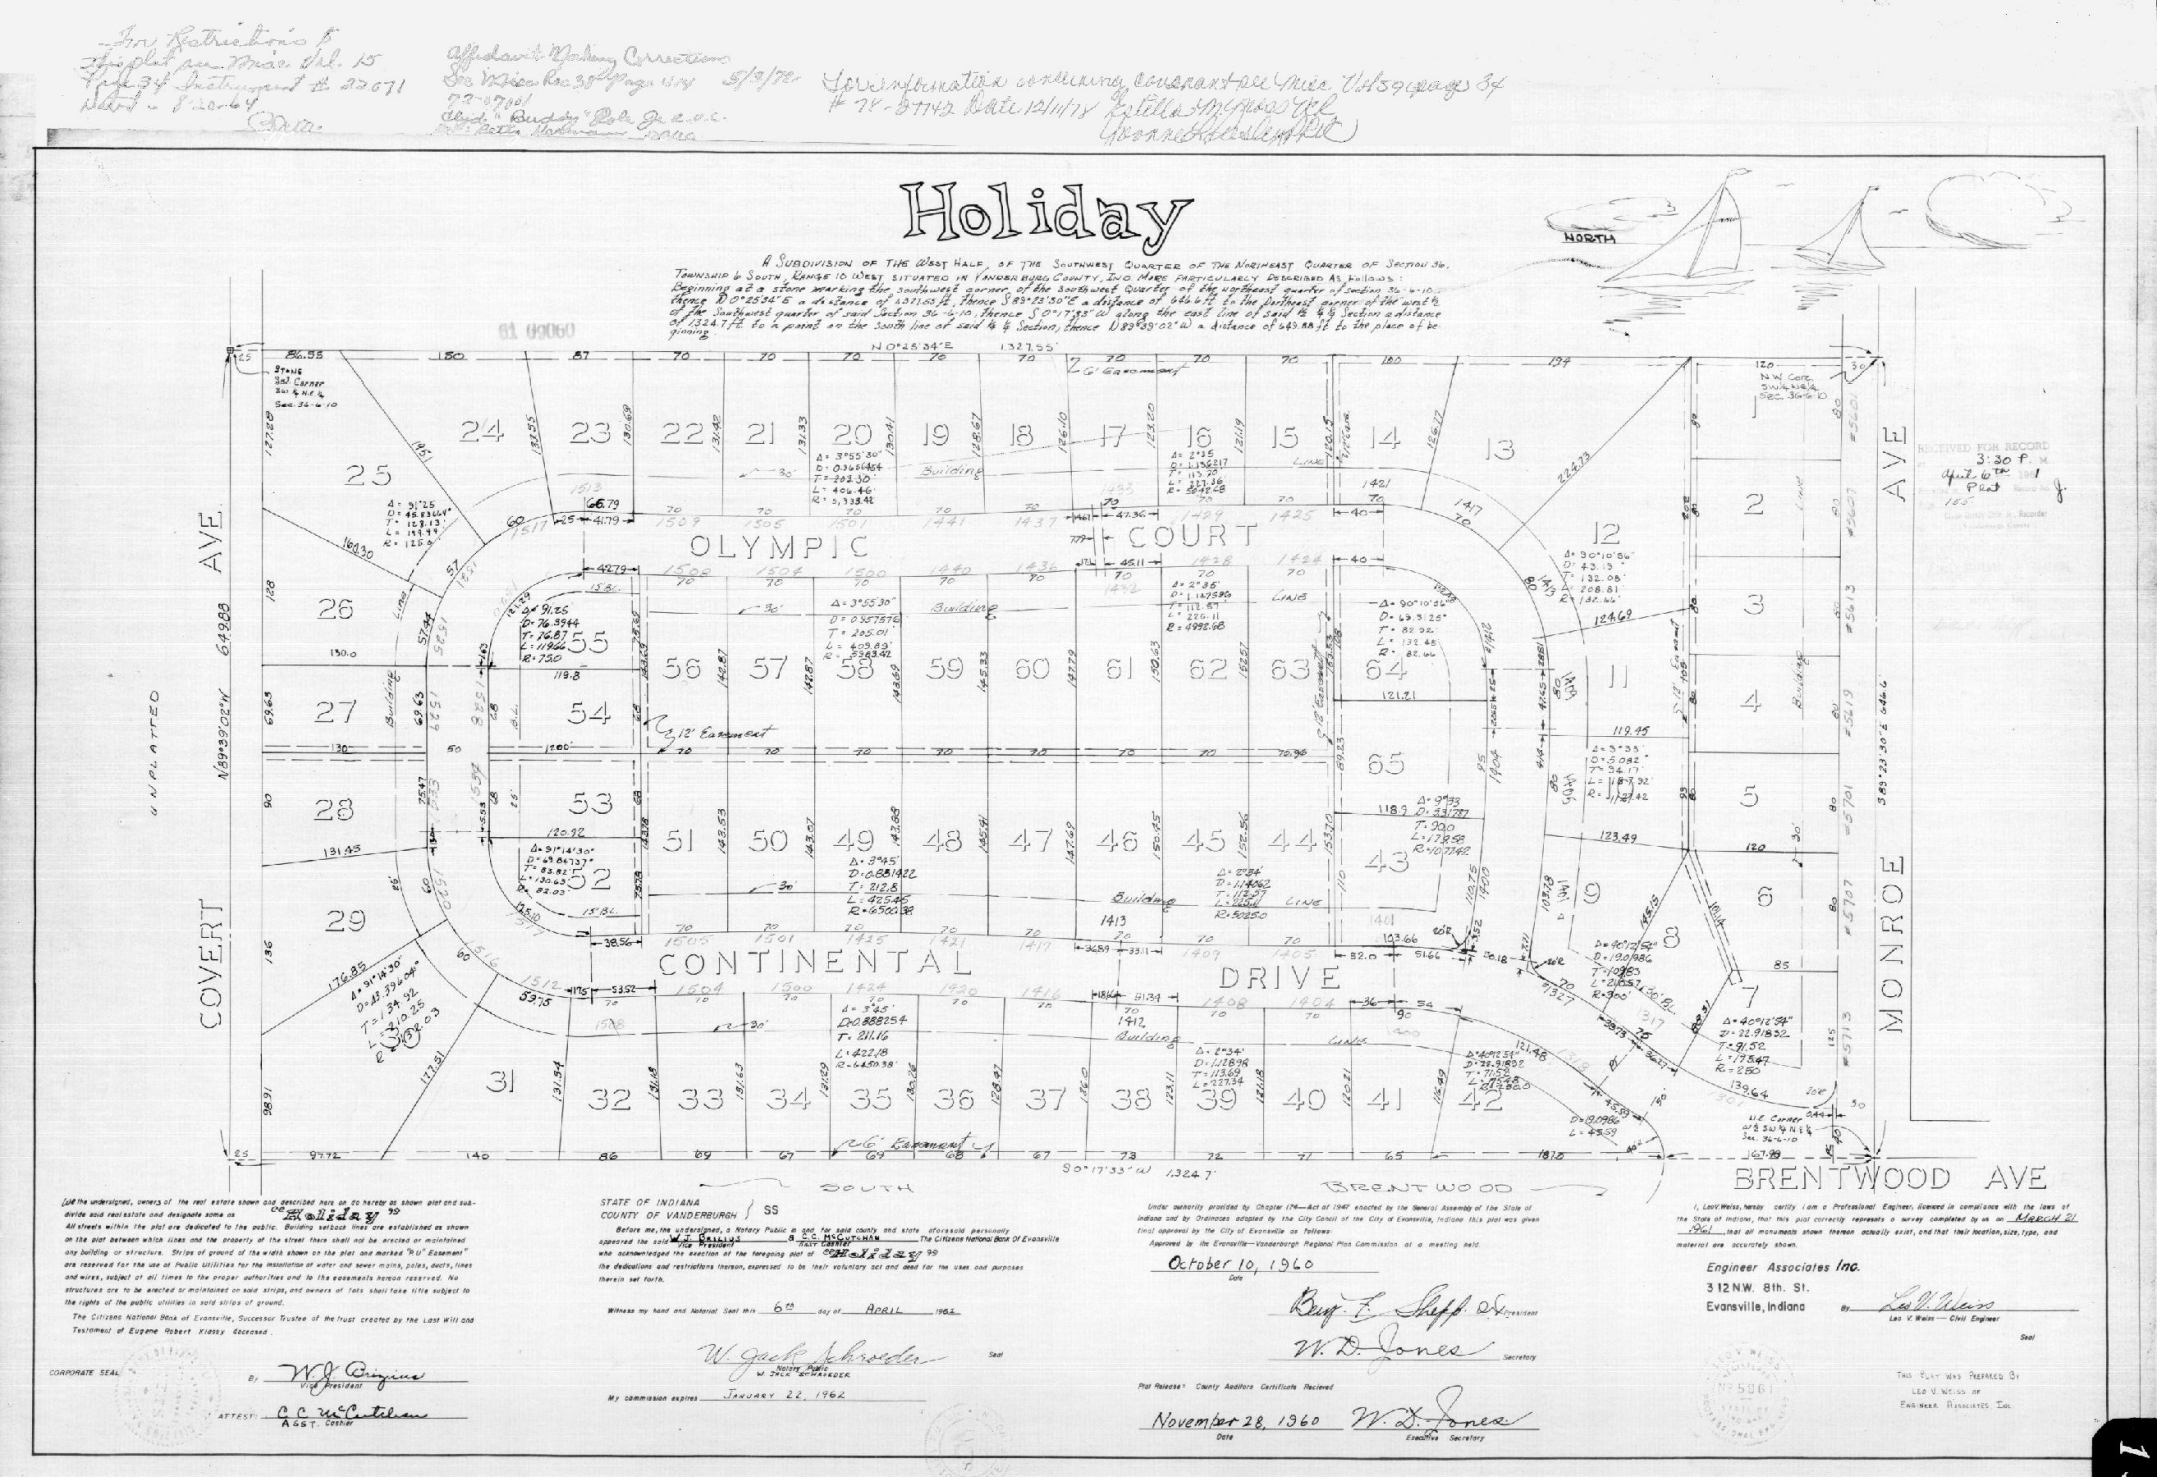

RECEIVED FOR RECORD
3:30 P.M.
April 6th 1961
Plat Record
185
Recorder
Vanderburgh County

We the undersigned, owners of the real estate shown and described here on do hereby as shown plat and subdivide said real estate and designate same as "Holiday"

All streets within the plat are dedicated to the public. Building setback lines are established as shown on the plat between which lines and the property of the street there shall not be erected or maintained any building or structure. Strips of ground of the width shown on the plat and marked "R/W Easement" are reserved for the use of Public Utilities for the installation of water and sewer mains, poles, ducts, lines and wires, subject at all times to the proper authorities and to the easements hereon reserved. No structures are to be erected or maintained on said strips, and owners of lots shall take title subject to the rights of the public utilities in said strips of ground.

The Citizens National Bank of Evansville, Successor Trustee of the trust created by the Last Will and Testament of Eugene Robert Kissey Deceased.

CORPORATE SEAL

By W. J. Bruning
Vice President

ATTEST: C. C. McCutchan
Asst. Cashier

STATE OF INDIANA
COUNTY OF VANDERBURGH } SS

Before me, the undersigned, a Notary Public in and for said county and state aforesaid personally appeared the said W. J. Bruning Vice President and C. C. McCutchan Asst. Cashier of The Citizens National Bank Of Evansville who acknowledged the execution of the foregoing plat of "Holiday" the dedications and restrictions thereon, expressed to be their voluntary act and deed for the uses and purposes therein set forth.

Witness my hand and Notarial Seal this 6th day of APRIL 1961

W. Jack Schroeder
Notary Public
W. JACK SCHROEDER

Seal

My commission expires JANUARY 22, 1962

Under authority provided by Chapter 174—Act of 1947 enacted by the General Assembly of the State of Indiana and by Ordinances adopted by the City Council of the City of Evansville, Indiana this plat was given final approval by the City of Evansville as follows:

Approved by the Evansville—Vanderburgh Regional Plan Commission at a meeting held.

October 10, 1960
Date

Guy E. Shiff Sr. President

W. D. Jones Secretary

Plat Release - County Auditors Certificate Recieved

November 28, 1960
Date

W. D. Jones
Executive Secretary

I, Leo V. Weiss, hereby certify I am a Professional Engineer, licensed in compliance with the laws of the State of Indiana, that this plat correctly represents a survey completed by us on MARCH 21 1961 that all monuments shown thereon actually exist, and that their location, size, type, and material are accurately shown.

Engineer Associates Inc.
312 NW. 8th. St.
Evansville, Indiana

By Leo V. Weiss
Leo V. Weiss — Civil Engineer

Seal

THIS PLAT WAS PREPARED BY LEO V. WEISS OF ENGINEER ASSOCIATES INC.