Recorded in Plat Book 14 Page 4 J.
No. 2
Clerk Vanderburgh Co. Indiana Recorder

DULY ENTERED for TAXATION
DEC 14 1964
AUDITOR

"SEC. B" MAHRENDALE MEADOWS NO. 2"

A SUBDIVISION OF PART OF THE SOUTHWEST QUARTER OF THE NORTHWEST QUARTER OF SECTION 34, TOWNSHIP 6 SOUTH, RANGE 10 WEST, IN VANDERBURGH COUNTY, INDIANA, MORE PARTICULARLY DESCRIBED AS: Beginning at a point on the North line of said quarter quarter Section N 89° 57.5' W a distance of 271.5 ft. from the Northeast corner thereof; thence continue along the said north line N 89° 57.5' W for 566.2 ft.; thence South for 172.5 ft.; thence N 89° 57.5' w for 2.5 ft.; thence South 52 ft; thence S 22° 30' W for 51.0 ft.; thence S 48° 53' E for 91.0 ft. to a point on a 22.91386 Degree Curve to the left; thence on said curve for 42.78 to the end of said curve and the beginning of a 12.74584 Degree Curve to the left; thence along said curve for 72.45 ft.; thence S 67° 25' E for 174.0 ft.; thence N 19° 29' E for 112.57 ft; thence N 66° 53.5' E for 282.7 Ft.; thence North for 83 ft. to the place of beginning

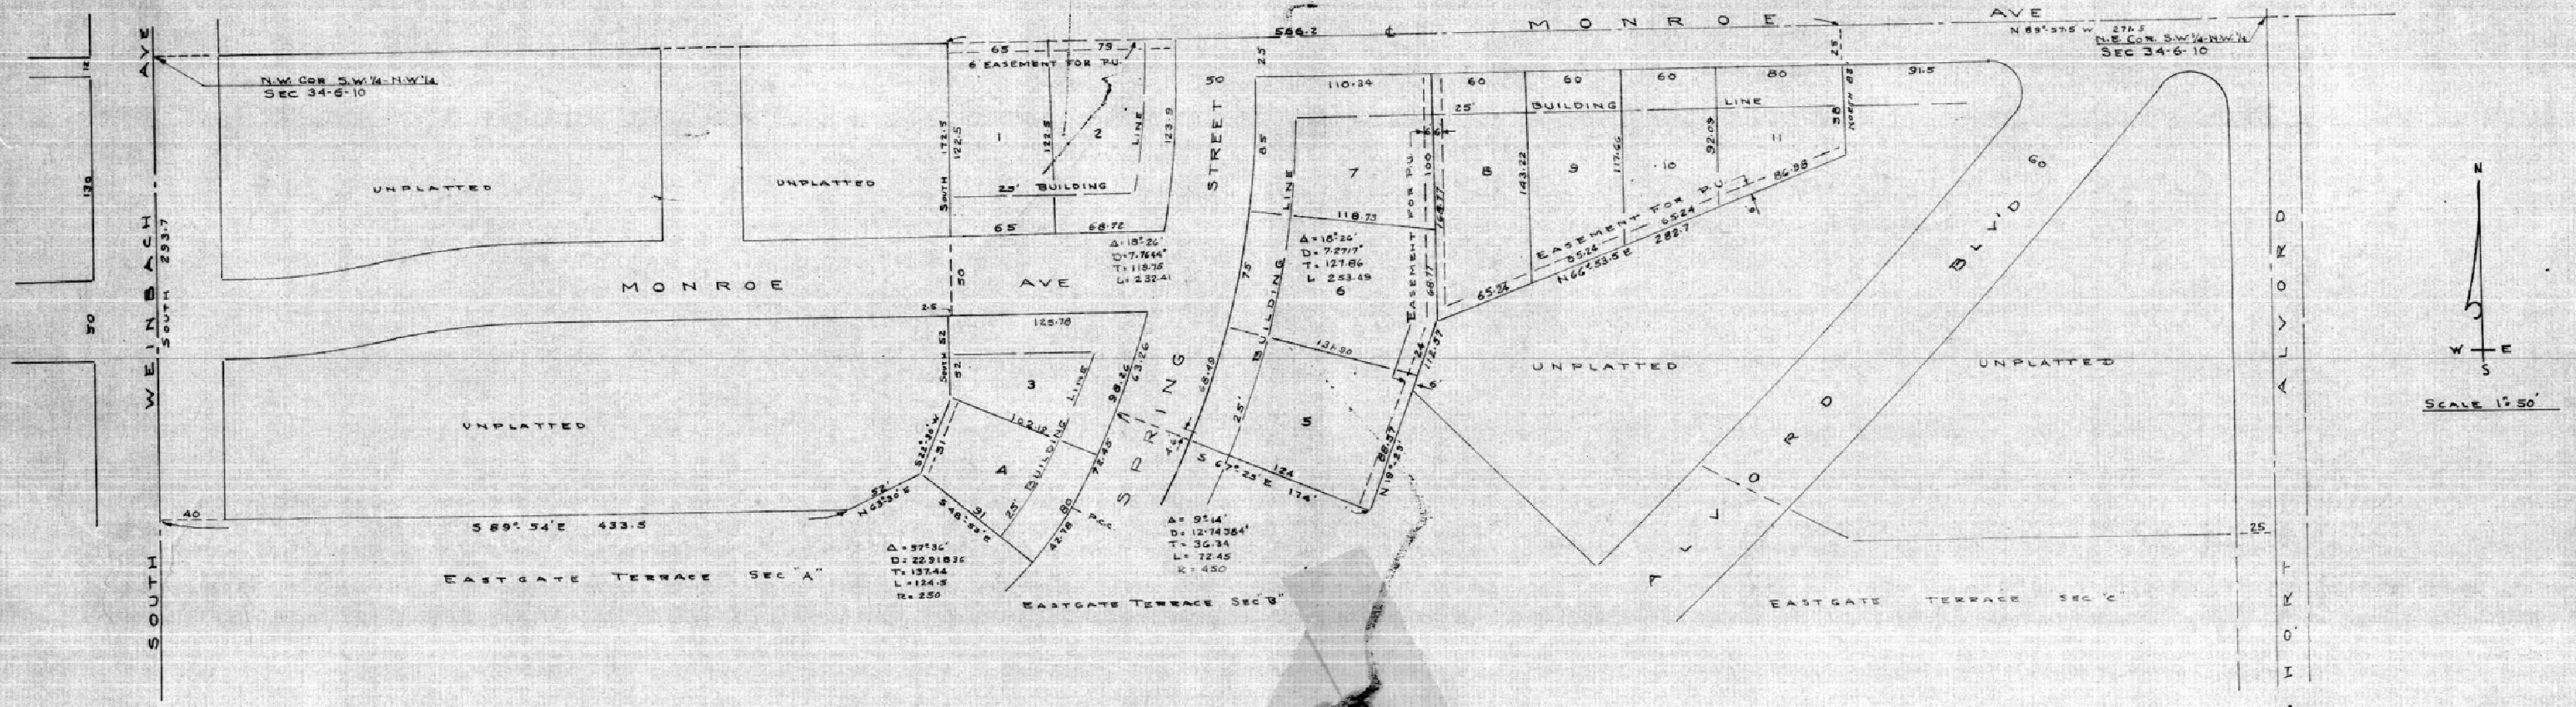

We the undersigned, Owners of the real estate shown and described hereon do hereby plat the same and designate it as "SEC B MAHRENDALE MEADOWS NO. 2" All streets within the plat are hereby dedicated to the public. Building lines are established as shown on the plat and between these lines and the street right-of-way there shall not be erected or maintained any building or structure. Strips of land shown on the plat and marked "EASEMENT FOR P.U." are reserved for the installation, maintenance, and repair of water, sewer, gas, telephone and electrical poles, lines and wires, subject at all times to proper authorities and to the easements hereon reserved. No structure shall be erected or maintained on said strips of land and owners shall take title subject to the rights of the public utilities in these strips of land.

Thelma Mahrendale Strachecki & Chester Strachecki

STATE OF INDIANA } S.S.
COUNTY OF VANDERBURGH }

Before me, the undersigned NOTARY PUBLIC IN AND FOR [illegible] COUNTY personally appeared Thelma Mahrendale Strachecki & Chester Strachecki the owners and subdividers of the above Real Estate and acknowledge the execution of this plat to be their voluntary act and deed.
WITNESS MY HAND AND SEAL THIS 7th day of Dec. 1964
Joseph Steed
NOTARY PUBLIC
MY COMMISSION EXPIRES
My Comm. Expires 11-14-65

I, Sam Biggerstaff, do hereby certify that I am a Professional Engineer and Land Surveyor, Licensed in compliance with the laws of the State of Indiana, and that this is a true and correct drawing of the real estate described hereon.
Sam Biggerstaff
SAM BIGGERSTAFF
Ind Reg No 3566 & No 9838

Under authority provided by Chapter 174, Acts of 1947, Enacted by the General Assembly of the State of Indiana, and by Ordinances adopted by the City Council of the City of Evansville Indiana, this plat was given final by the City of Evansville by being Approved by the Evansville-Vanderburgh Metropolitan Plan Commission at a meeting held on May 11, 1964

B. F. [illegible] CHAIRMAN
W. D. Jones SECRETARY

PLAT RELEASE DATED May 18, 1964
W. D. Jones EXECUTIVE SECRETARY

Private sewage disposal installation must meet the requirements of the Evansville-Vanderburgh County Health Department

"Street, Road, and other minimum improvements have not been made and the public is notified the CITY will not accept the same for maintenance until the owners of the various lots herein improve the same up to said minimum standards."