66-01510

Kaiser Place Subdivision

Amended Plat

A Subdivision of part of the N.W. 1/4 of Section 31, Township 5 South, Range 10 West in Vanderburgh County, Indiana and more particulary described as follows:

Commencing at the N.W. Corner of said 1/4 section thence S 0°05'E 1122.32 feet along the West line of said 1/4 section to the point of beginning, thence continue S 0°05'E along the West line of said 1/4 section 402.3 feet, thence N 61°11'E 951.74 feet, thence N 39°43'W 75.0 feet, thence N 38°55'W 81.91 feet, thence N 51°39'30"E 225.0 feet, thence N 38°35'W 50.0 feet, thence S 51°39'30"W 175.0 feet; thence N 38°35'W 209.30' feet; thence S 56°06'18"W 738.02' feet to the point of beginning and containing 7.65 acres more or less.

RECEIVED FOR RECORD
at 3:10 P.M.
January 31, 1966
Plat Cabinet No. J
Page 274
Charles R. Hufnagle, Recorder
Vanderburgh County

ONLY ENTERED for TAXATION
JAN 31 1966
AUDITOR

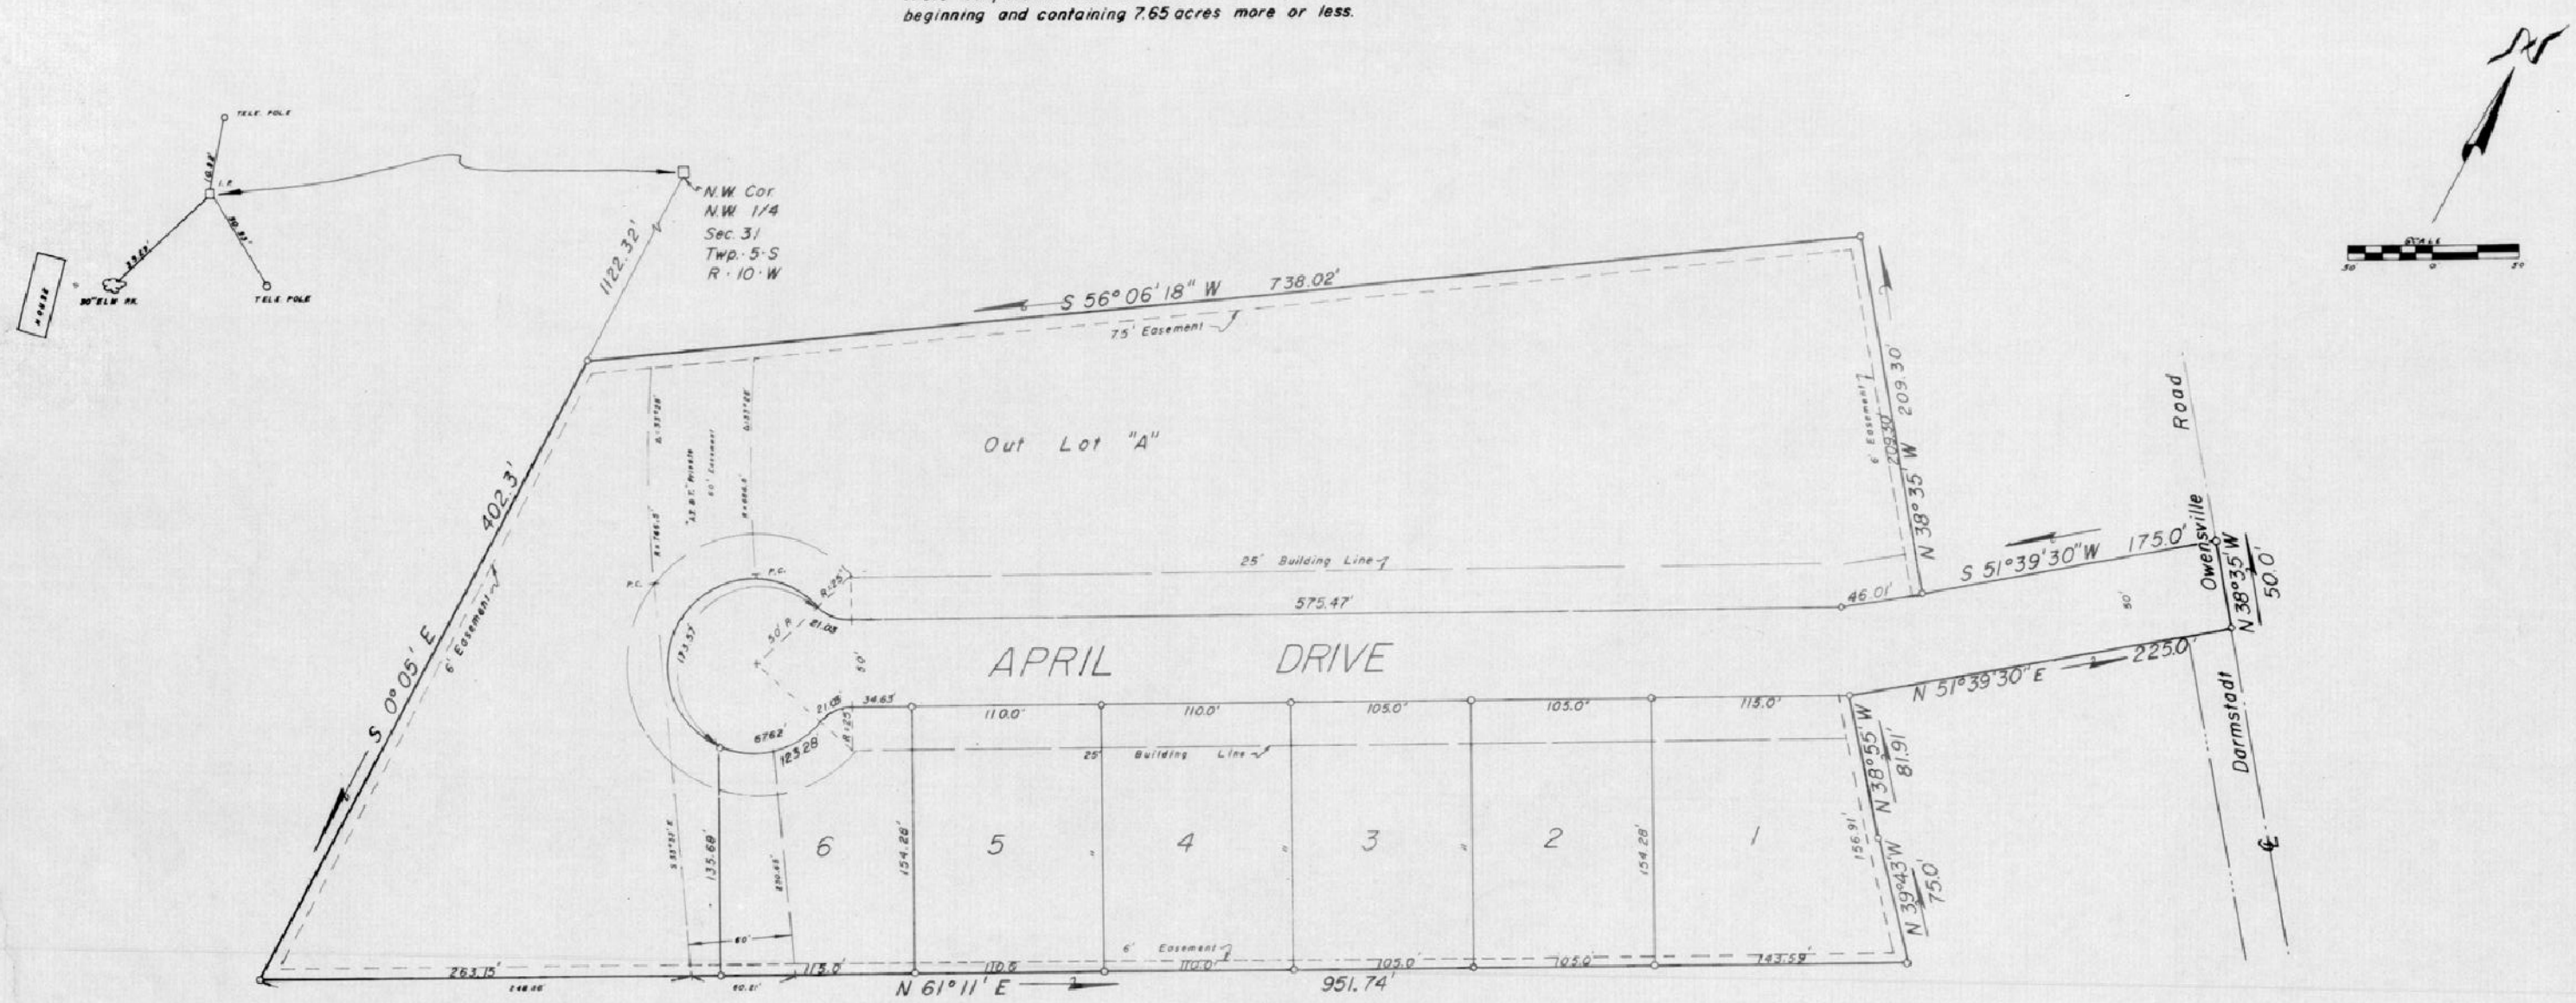

OWNERS' CERTIFICATE

We, the undersigned owners of the real estate shown and described herein, do hereby certify that we have laid off, platted and subdivided, and do hereby lay off, plat and subdivide the said real estate in accordance with the within plat.

All streets and alleys shown and not heretofore dedicated, are hereby dedicated to the public. Front and side yard building setback lines are hereby established as shown on this plat, between which lines and the property lines of the street, there shall be erected or maintained no buildings or structures. Strips of ground of the width as shown on this plat and marked "easement" are hereby reserved for the use of public utilities for the installation of water, sewer mains, surface water drainage, poles, ducts, lines and wires, subject at all times to the proper authorities and to the easement herein reserved. No structures are to be erected or maintained upon said strips of land but owners in this subdivision shall take their titles subject to the rights of the public utilities.

Benjamin I. Yokel Jacqueline M. Yokel

APPROVAL CERTIFICATE

UNDER AUTHORITY PROVIDED BY CHAPTER 174-ACTS OF 1947, OF THE GENERAL ASSEMBLY OF THE STATE OF INDIANA, AND AN ORDINANCE ADOPTED BY THE BOARD OF COUNTY COMMISSIONERS, COUNTY OF VANDERBURGH, INDIANA, THIS PLAT WAS GIVEN APPROVAL BY THE EVANSVILLE-VANDERBURGH METROPOLITAN PLAN COMMISSION AS FOLLOWS:

Approved by the Evansville-Vanderburgh Metropolitan Plan Commission at a meeting held December 13, 1965

B. F. Shepp, D.D.
President

W. D. Jones
Secretary

Plat release - County Auditors Certificate Received December 14, 1965
Date

W. D. Jones
Executive Secretary

NOTARY CERTIFICATE

State of Indiana
County of Vanderburgh ss:

Before me, the undersigned, a Notary Public in and for said County and State, personally appeared the said Owners and Subdividers, who acknowledge the execution of foregoing plat with the dedications and restrictions thereon, express to be their voluntary act and deed for the uses and purposes therein set forth.

Witness my hand and Notorial Seal this 27th day of December, 1965

[illegible] 1967 Dana Jean Brown Notary Public

SURVEYOR'S CERTIFICATE

I, Edwin O. Boyd, hereby certify that I am a professional land surveyor, licensed in compliance with the laws of the State of Indiana; that the plat correctly represents a survey completed by me on November 22, 1965; that all the monuments shown thereon actually exist; and that their location, size, type, and material are accurately shown.

SEAL Edwin O. Boyd
Edwin O. Boyd
Ind. Reg. No. 7873

"Street, Road, and other minimum improvements have not been made and the public is notified that the County will not accept the same for maintenance

Sewage disposal installation the requirements of the Ev