67-13956

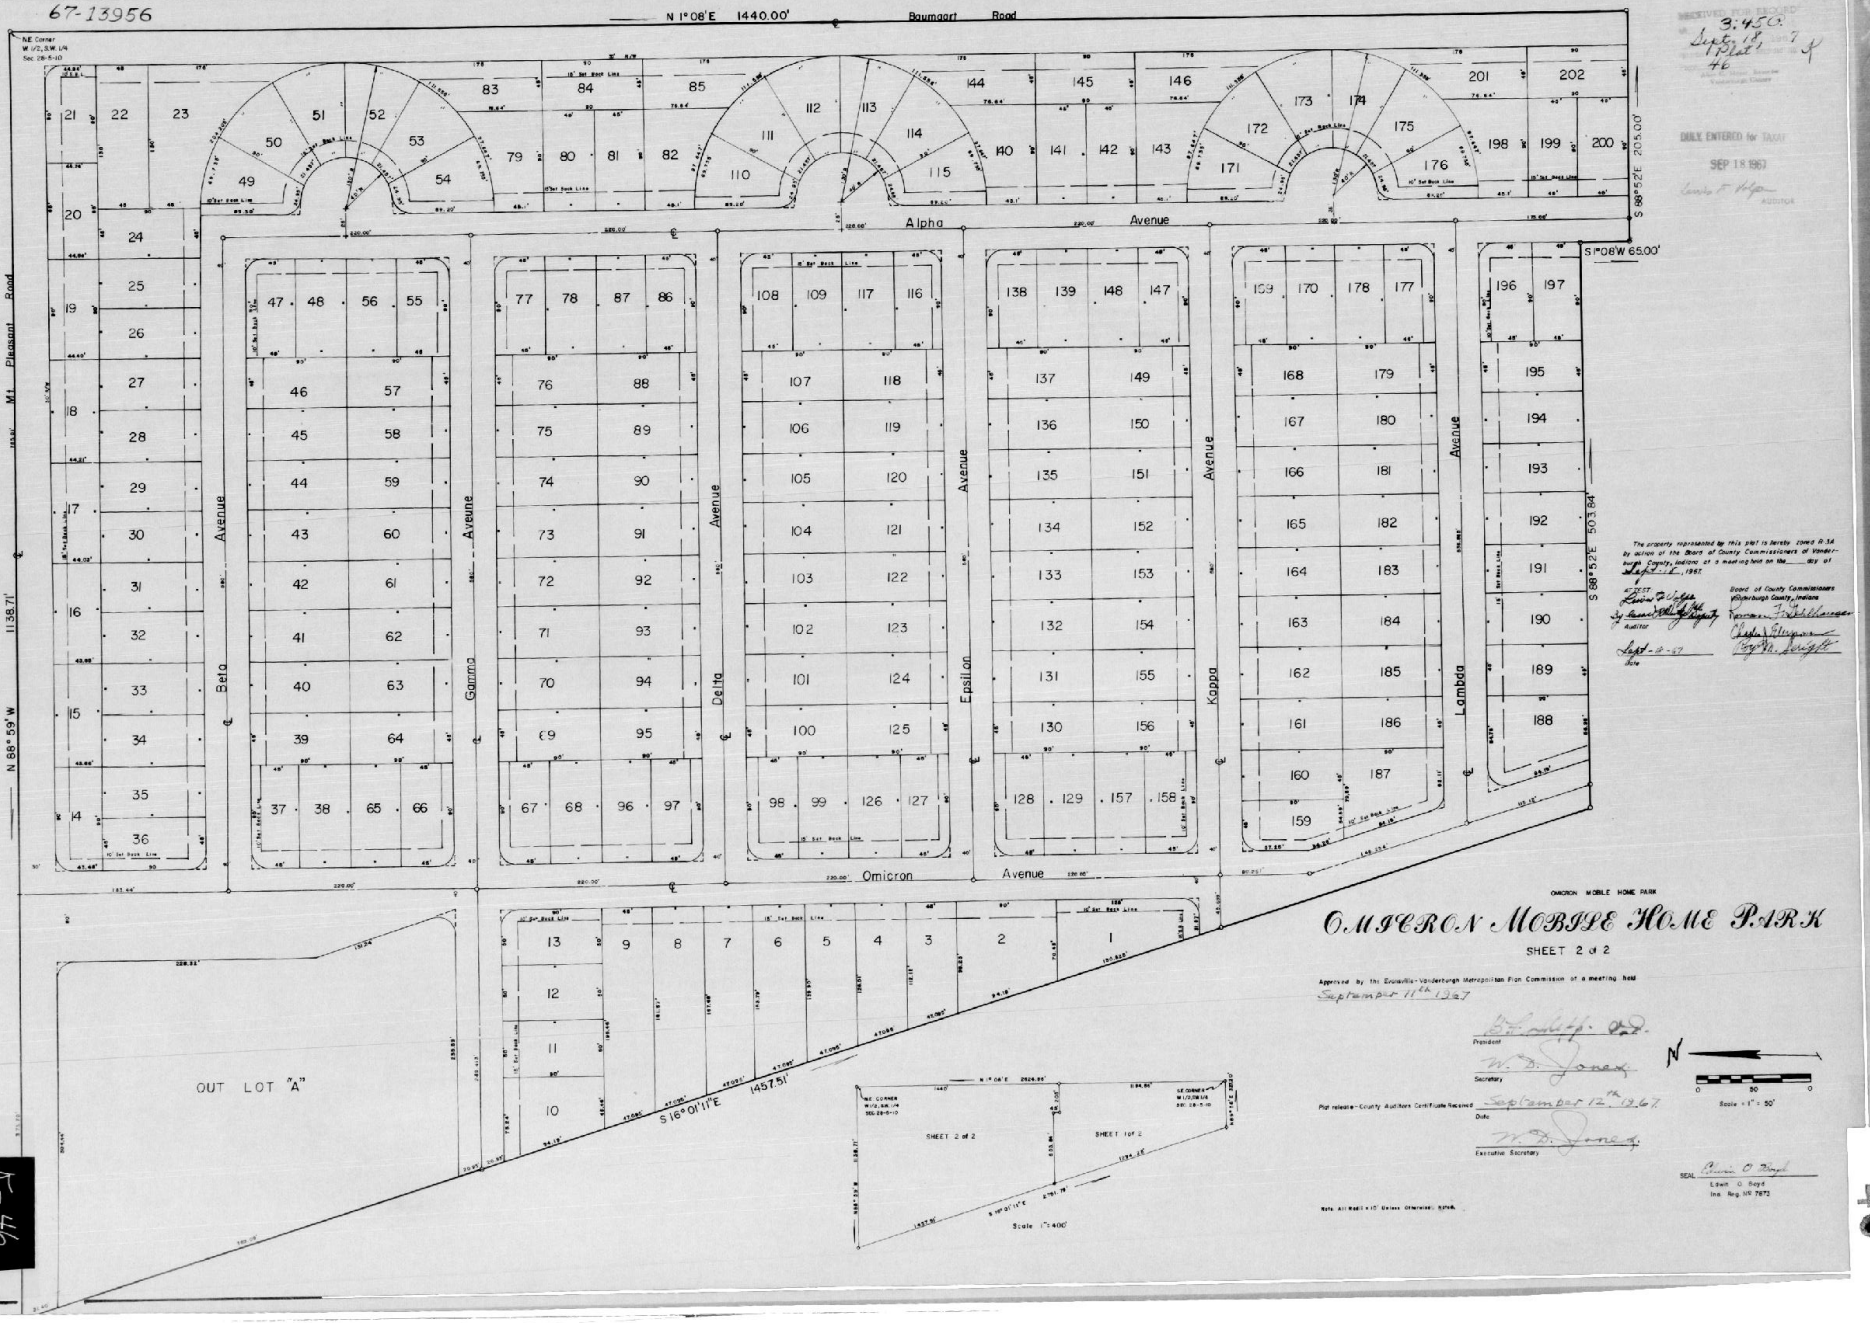

RECEIVED FOR RECORD
3:45 O.
Sept. 18, 1967
Plat 46

DULY ENTERED for TAXAT
SEP 18 1967
AUDITOR

The property represented by this plat is hereby zoned R-3A by action of the Board of County Commissioners of Vanderburgh County, Indiana at a meeting held on the ___ day of Sept. 18, 1967.

ATTEST
Edwin O. Boyd
By [signature]
Auditor

Board of County Commissioners
Vanderburgh County, Indiana
[signature]
[signature]
[signature]

Sept. 18-67
Date

OMICRON MOBILE HOME PARK

OMICRON MOBILE HOME PARK

SHEET 2 of 2

Approved by the Evansville-Vanderburgh Metropolitan Plan Commission at a meeting held September 11th 1967

[signature]
President

W. D. Jones
Secretary

Plat release - County Auditors Certificate Received September 12th 1967
Date

W. D. Jones
Executive Secretary

Scale = 1" = 50'

SEAL [signature]
Edwin O. Boyd
Ins. Reg. No. 7873

Note: All Radii = 10' Unless Otherwise Noted.

K-46

46