83-15458

Eastland Estates
Section B

Legal Decription

Part of the Southwest quarter of Section 31, Township 6 South, Range 9 West lying in Vanderburgh County, Indiana, and more particularly described as follows:

thence N 68°37'09" W along said Northerly line for 356.88 feet to the Northwest corner of LOT 21 in said recorded plat and the West line of the said Southwest quarter; thence N 00°18'00" E along the said West line for 1244.83 feet to the place of beginning.

RECEIVED FOR RECORD
at 9:19 A.M.
AUG. 5, 1983
Recorded in M Recorded No.
Page 19
ESTELLA M MOSS, RECORDER
VANDERBURGH COUNTY

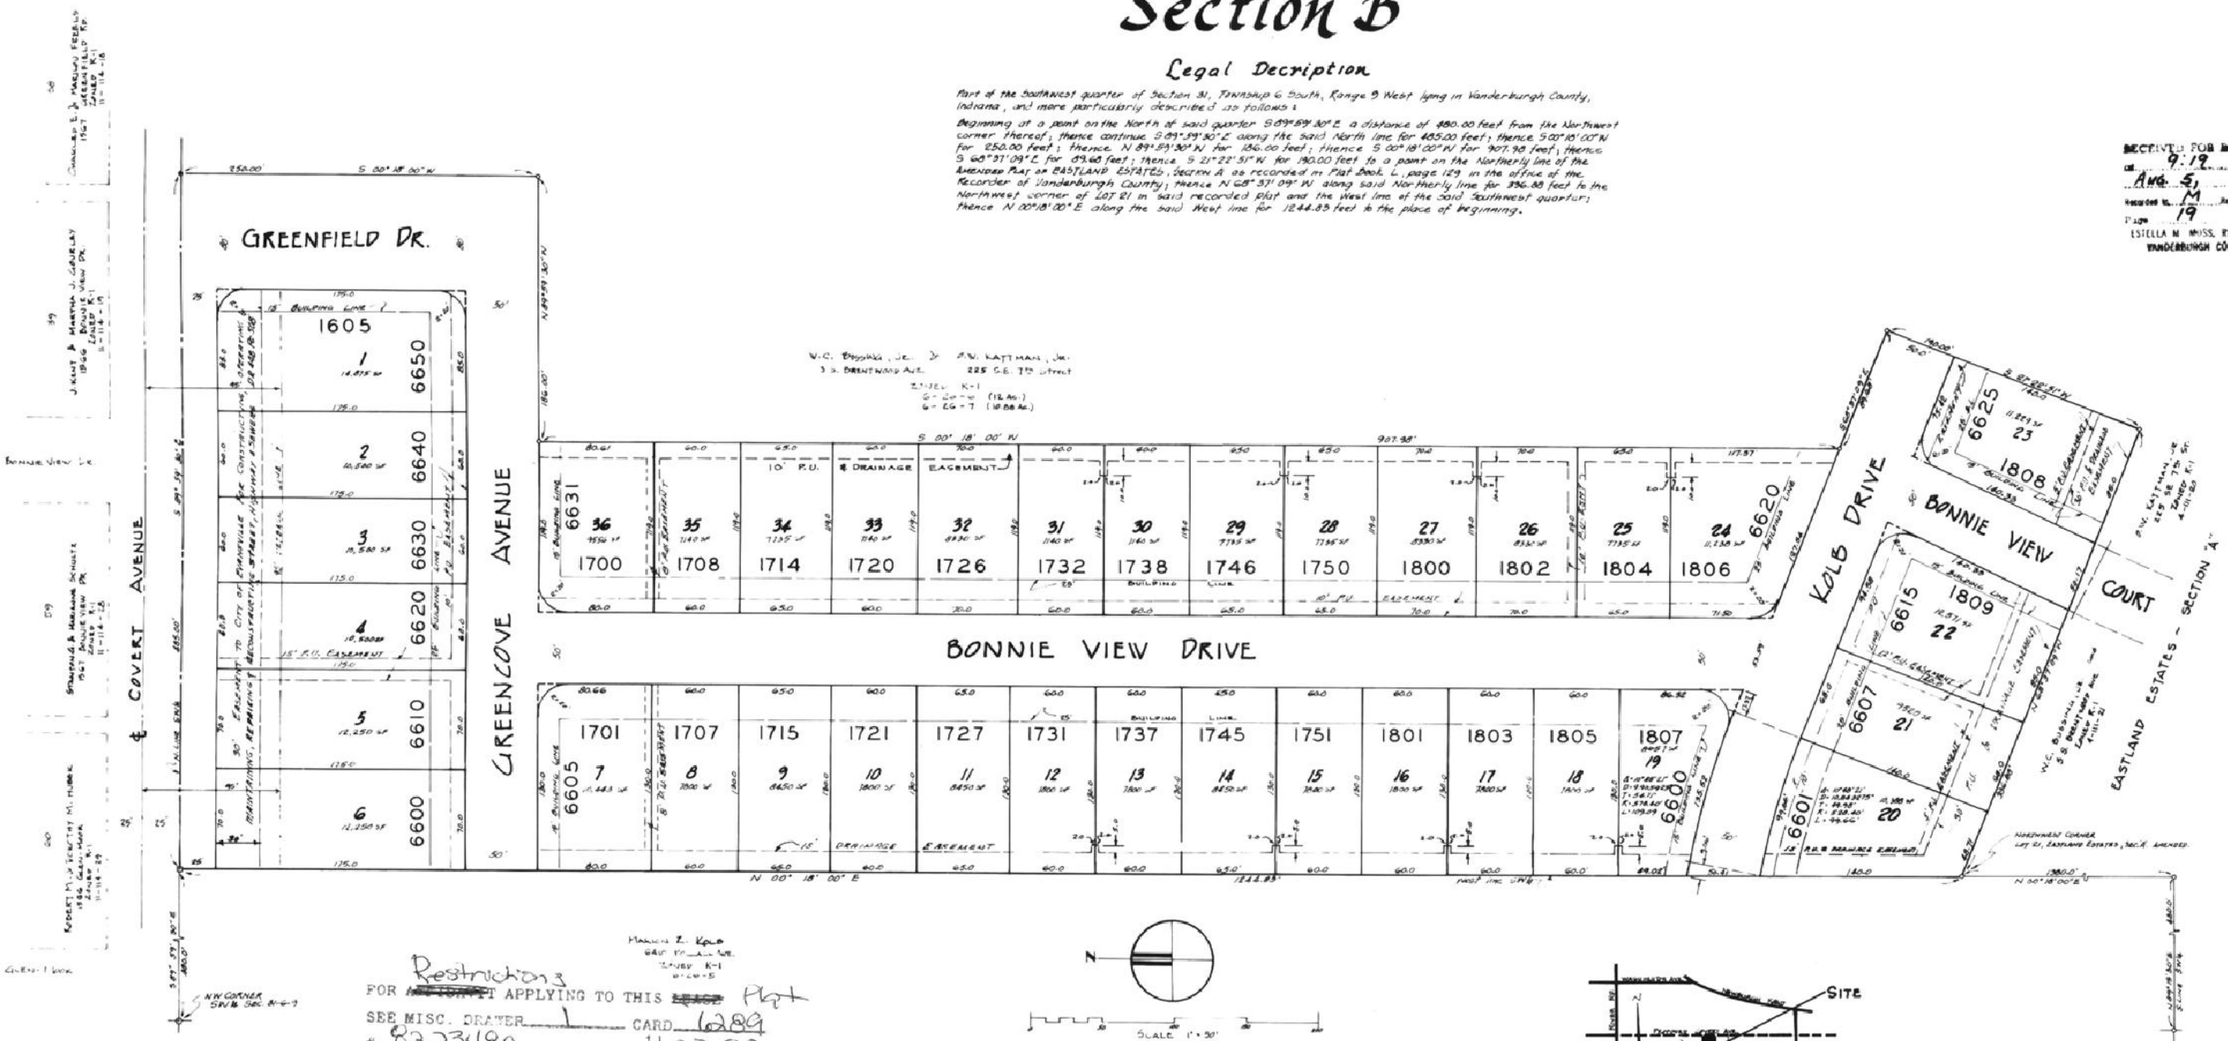
GREENFIELD DR.
COVERT AVENUE
GREENLOVE AVENUE
BONNIE VIEW DRIVE
KOLB DRIVE
BONNIE VIEW COURT
EASTLAND ESTATES - SECTION "A"
1605
6600
6605
6610
6615
6620
6625
6630
6631
6640
6650
6601
6607
S 89° 59' 30" E
S 00° 18' 00" W
N 89° 59' 30" W
N 00° 18' 00" E
907.98'
1244.83'
