HEARTLAND CROSSING SECTION TWO

SECONDARY PLAT

DULY ENTERED FOR TAXATION SUBJECT TO FINAL ACCEPTANCE FOR TRANSFER

JUL 19 2004

AUDITOR

#5003

RECEIVED FOR RECORD
DATE 07-19-04 4:03 P M
PLAT BOOK R-
PAGE 120
INSTR # 2004R00025208
BETTY KNIGHT-SMITH RECORDER
VANDERBURGH COUNTY

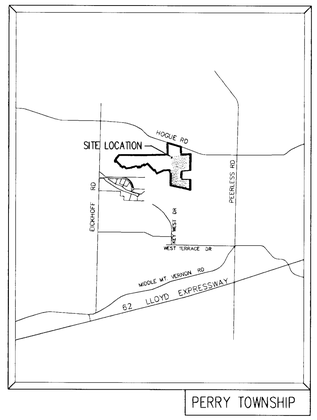

VICINITY MAP

SCALE: 1"=2000'

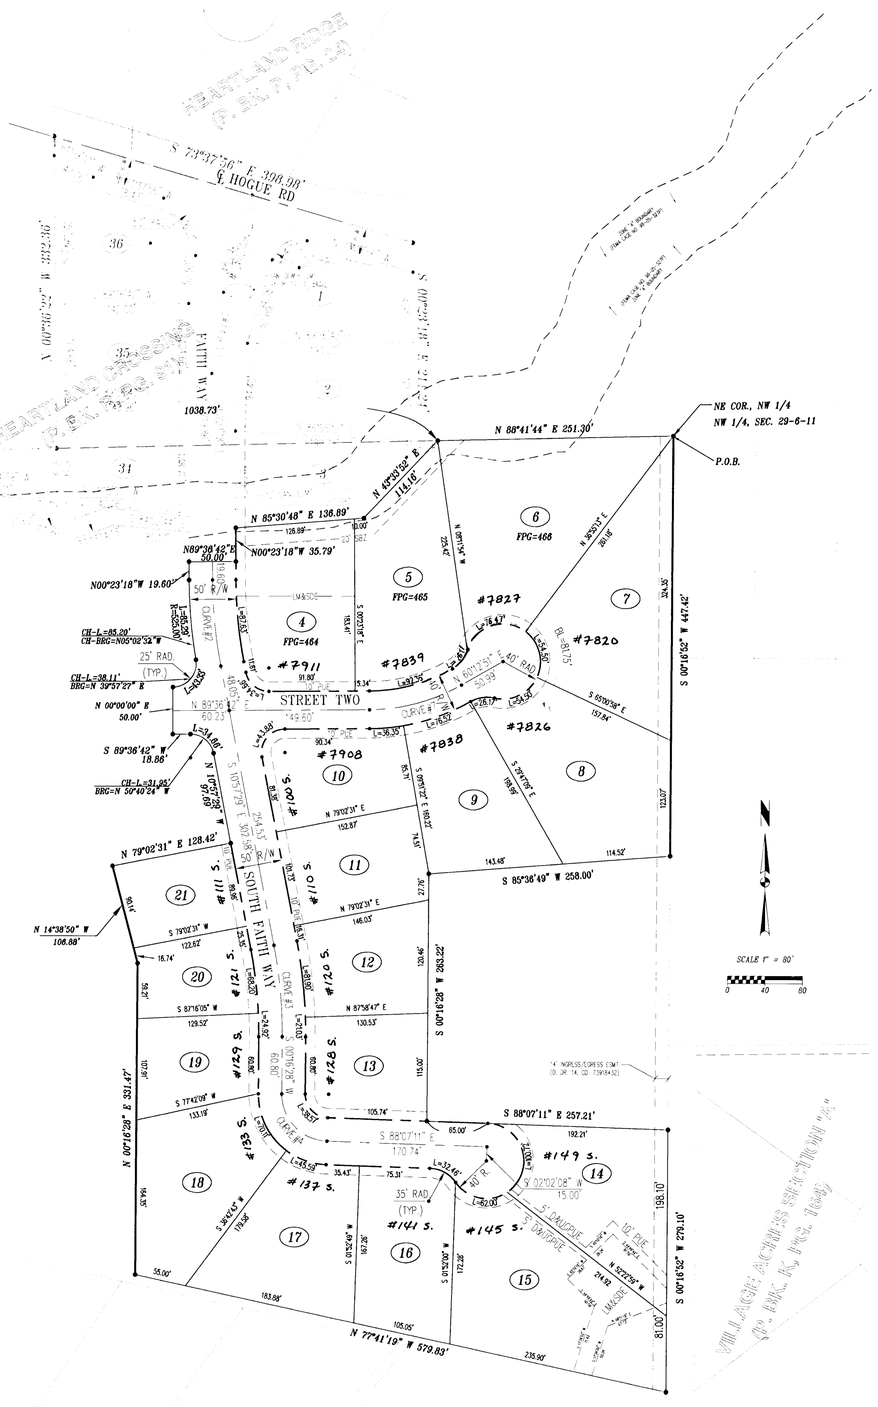
E. HOGUE RD
S 73°37'56" E 399.98'
HEARTLAND RIDGE (P.B. 51, PG. 29)
HEARTLAND CROSSING (P.B. 51, PG. 33)
N 00°36'22" W 312.36'
S 00°36'22" E 312.36'
SW COR., SW 1/4 SW 1/4, SEC. 30-6-11
NE COR., NW 1/4 NW 1/4, SEC. 29-6-11
P.O.B.
N 88°41'44" E 251.30'
1038.73'
FAITH WAY
N 85°30'48" E 136.89'
N 45°53'52" E 144.18'
N89°38'42"E 50.00'
N00°23'18"W 35.79'
N00°23'18"W 19.60'
50' R/W
LM&SDE
CH-L=85.20'
CH-BRG=N05°02'52"W
25' RAD. (TYP.)
CH-L=38.11'
BRG=N 39°57'27" E
N 00°00'00" E 50.00'
S 89°36'42" W 18.86'
CH-L=31.95'
BRG=N 50°40'24" W
N 89°36'42" E 50.23'
STREET TWO
S 89°36'42" W 149.60'
N 79°02'31" E 128.42'
N 14°38'50" W 106.88'
S 85°36'49" W 258.00'
S 00°16'52" W 447.42'
S 00°16'52" W 279.10'
N 00°16'28" E 331.49'
N 77°41'19" W 579.83'
S 88°07'11" E 257.21'
S 88°07'11" E 170.74'
S 02°02'08" W 15.00'
N 60°12'51" E 50.99'
S 68°08'58" E 157.84'
N 85°03'15" E 201.18'
S 87°58'47" E 130.53'
N 87°58'47" E 130.53'
S 87°16'05" W 129.52'
S 79°02'31" W 122.62'
N 79°02'31" E 152.87'
N 79°02'31" E 146.03'
S 79°02'31" W 16.74'
S 79°02'31" E 143.48'
S 79°02'31" E 114.52'
S 77°42'09" W 133.19'
S 87°16'05" W 129.52'
S 00°16'28" W 263.22'
S 00°16'28" W 115.00'
S 00°16'28" W 120.46'
S 00°16'28" W 198.10'
S 00°16'28" W 81.00'
#7911
#7839
#7827
#7820
#7908
#7838
#7826
#111 S.
#110 S.
#121 S.
#120 S.
#129 S.
#128 S.
#135 S.
#149 S.
#137 S.
#141 S.
#145 S.
SOUTH FAITH WAY
1
2
3
4
5
6
7
8
9
10
11
12
13
14
15
16
17
18
19
20
21
FPG=464
FPG=465
FPG=466
R=200.00
R=500.00
R=25.00
R=40.00
R=35.00
L=16.57'
L=56.55'
L=92.96'
L=36.35'
L=4.56'
L=26.17'
L=34.56'
L=32.46'
L=62.03'
L=4.56'
L=31.95'
L=34.56'
L=29.59'
L=29.59'
L=29.59