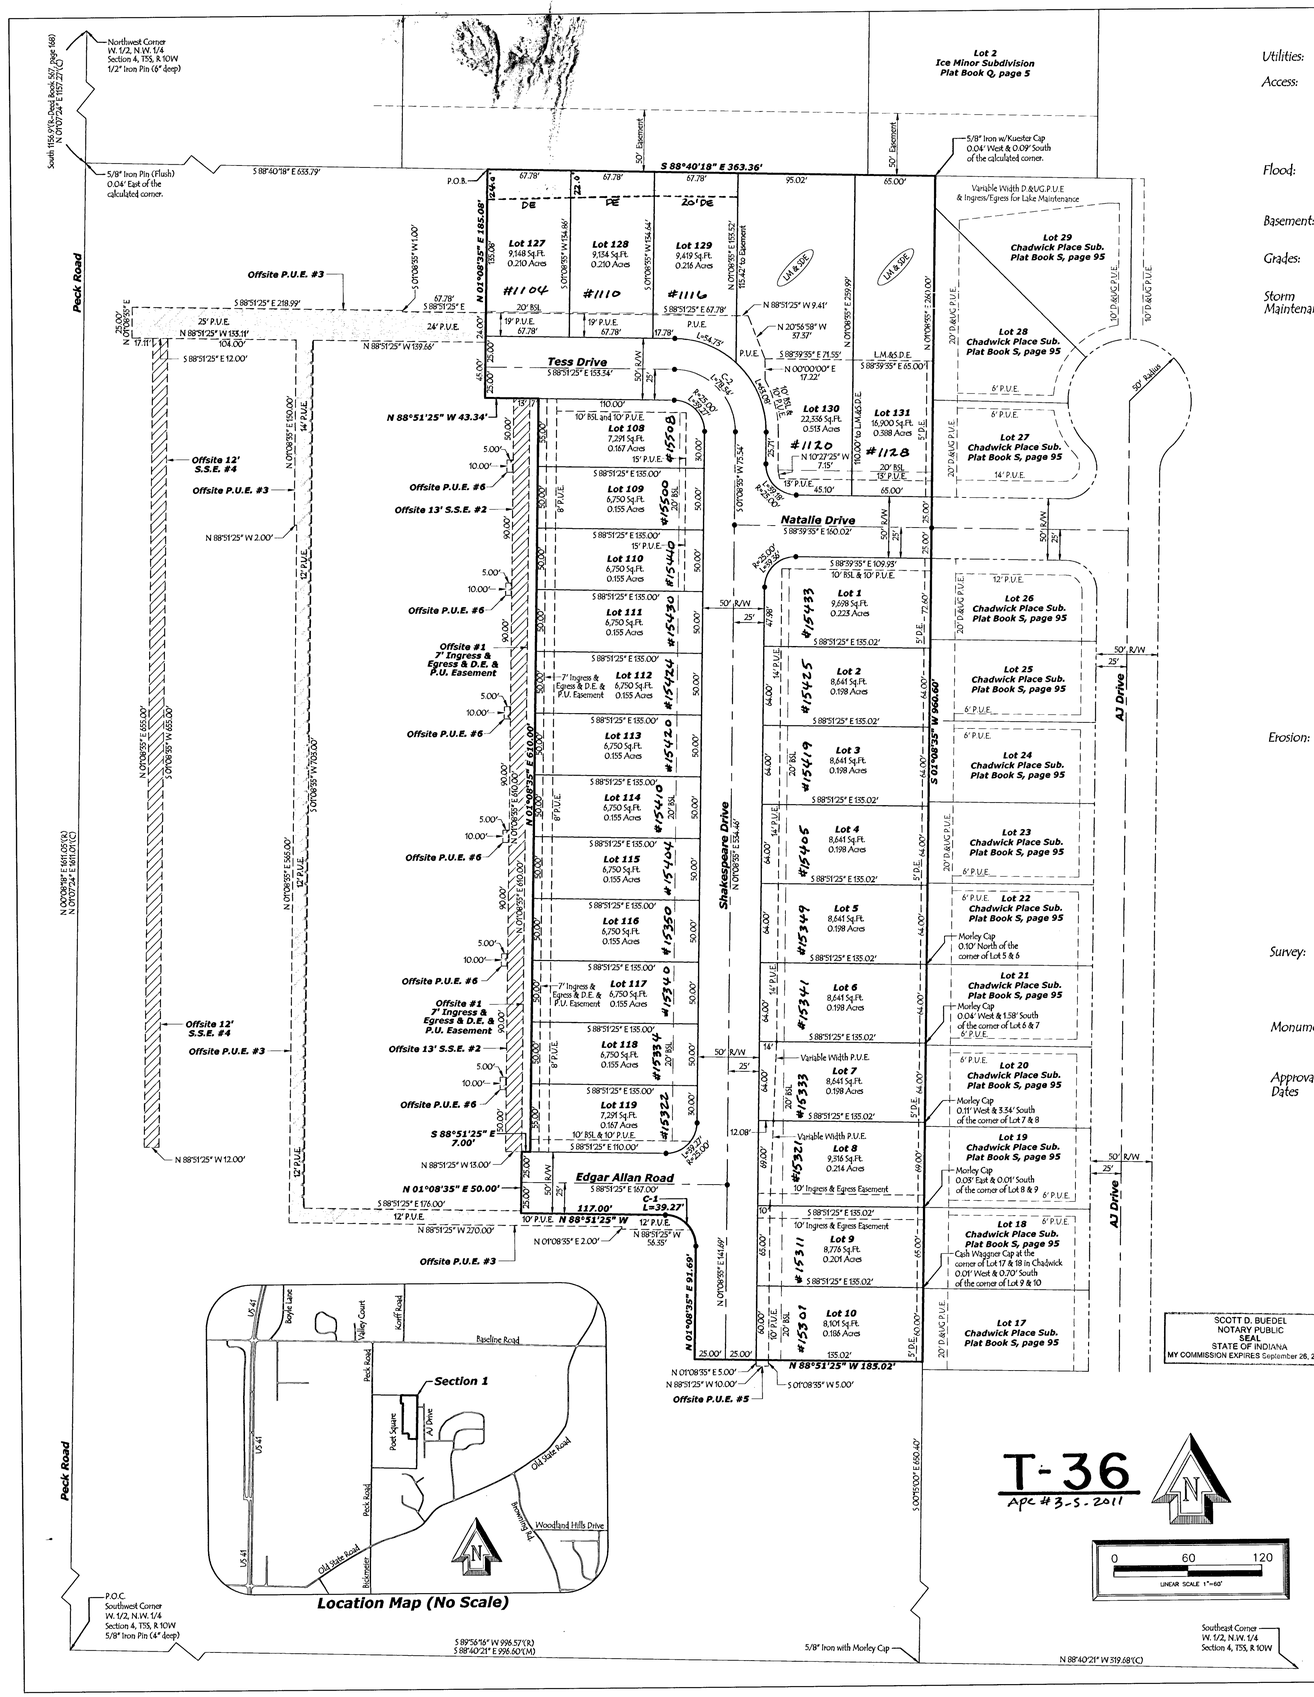
Northwest Corner W. 1/2, N.W. 1/4 Section 4, T5S, R.10W 1/2" Iron Pin (6" deep)
South 1156.97ft. Deed (1156.97' Meas. 1155.98')
N.01°07'24"E.
5/8" Iron Pin (Flush) 0.04' East of the calculated corner.
S 88°40'18" E 633.79'
Lot 2 Ice Minor Subdivision Plat Book Q, page 5
S 88°40'18" E 363.36'
5/8" Iron w/Kuester Cap 0.04' West & 0.09' South of the calculated corner.
P.O.B.
Variable Width D.&U.G.P.U.E. & Ingress/Egress for Lake Maintenance
Peck Road
Offsite P.U.E. #3
N 01°08'35" W 1.00'
N 01°09'35" E 185.08'
S 88°51'25" E 218.99'
25' P.U.E.
24' P.U.E.
N 01°08'35" E
N 88°51'25" W 135.11'
104.00'
N 88°51'25" W 139.66'
S 88°51'25" E 12.00'
Lot 127 9,148 Sq.Ft. 0.210 Acres #1104
Lot 128 9,134 Sq.Ft. 0.210 Acres #1110
Lot 129 9,419 Sq.Ft. 0.216 Acres #1116
Lot 130 22,338 Sq.Ft. 0.513 Acres #1120
Lot 131 16,900 Sq.Ft. 0.388 Acres #1128
Tess Drive
S 88°51'25" E 153.34'
N 88°51'25" W 43.34'
Offsite 12' S.S.E. #4
Offsite P.U.E. #3
Offsite P.U.E. #6
Offsite 13' S.S.E. #2
N 88°51'25" W 2.00'
Lot 108 7,291 Sq.Ft. 0.167 Acres #15508
Lot 109 6,750 Sq.Ft. 0.155 Acres #15500
Lot 110 6,750 Sq.Ft. 0.155 Acres #15440
Lot 111 6,750 Sq.Ft. 0.155 Acres #15430
Lot 112 6,750 Sq.Ft. 0.155 Acres #15424
Lot 113 6,750 Sq.Ft. 0.155 Acres #15420
Lot 114 6,750 Sq.Ft. 0.155 Acres #15414
Lot 115 6,750 Sq.Ft. 0.155 Acres #15410
Lot 116 6,750 Sq.Ft. 0.155 Acres #15350
Lot 117 6,750 Sq.Ft. 0.155 Acres #15340
Lot 118 6,750 Sq.Ft. 0.155 Acres #15330
Lot 119 7,291 Sq.Ft. 0.167 Acres #15322
Offsite #1 7' Ingress & Egress & D.E. & P.U. Easement
Offsite 13' S.S.E. #2
S 88°51'25" E 7.00'
N 88°51'25" W 13.00'
Edgar Allan Road
S 88°51'25" E 167.00'
N 01°08'35" E 50.00'
S 88°51'25" E 176.00'
N 88°51'25" W 270.00'
N 01°08'35" E 2.00'
N 88°51'25" W
C-1 L=39.27' 117.00'
Natalie Drive
S 88°39'55" E 160.02'
Lot 1 9,698 Sq.Ft. 0.223 Acres #15433
Lot 2 8,641 Sq.Ft. 0.198 Acres #15425
Lot 3 8,641 Sq.Ft. 0.198 Acres #15419
Lot 4 8,641 Sq.Ft. 0.198 Acres #15405
Lot 5 8,641 Sq.Ft. 0.198 Acres #15349
Lot 6 8,641 Sq.Ft. 0.198 Acres #15341
Lot 7 8,641 Sq.Ft. 0.198 Acres #15333
Lot 8 9,316 Sq.Ft. 0.214 Acres #15321
Lot 9 8,776 Sq.Ft. 0.201 Acres #15311
Lot 10 8,101 Sq.Ft. 0.186 Acres #15301
S 88°39'55" E 109.95'
S 88°51'25" E 135.02'
Shakespeare Drive
N 01°08'35" E 594.48'
Lot 29 Chadwick Place Sub. Plat Book S, page 95
Lot 28 Chadwick Place Sub. Plat Book S, page 95
Lot 27 Chadwick Place Sub. Plat Book S, page 95
Lot 26 Chadwick Place Sub. Plat Book S, page 95
Lot 25 Chadwick Place Sub. Plat Book S, page 95
Lot 24 Chadwick Place Sub. Plat Book S, page 95
Lot 23 Chadwick Place Sub. Plat Book S, page 95
Lot 22 Chadwick Place Sub. Plat Book S, page 95
Lot 21 Chadwick Place Sub. Plat Book S, page 95
Lot 20 Chadwick Place Sub. Plat Book S, page 95
Lot 19 Chadwick Place Sub. Plat Book S, page 95
Lot 18 Chadwick Place Sub. Plat Book S, page 95
Lot 17 Chadwick Place Sub. Plat Book S, page 95
AJ Drive
S 01°08'35" E 960.60'
N 01°08'35" E 916.69'
N 88°51'25" W 185.02'
Offsite P.U.E. #5
Offsite P.U.E. #3
Offsite P.U.E. #6
Offsite 12' S.S.E. #4
Offsite 13' S.S.E. #2
Offsite #1 7' Ingress & Egress & D.E. & P.U. Easement
Offsite P.U.E. #6
Offsite P.U.E. #6
Offsite P.U.E. #6
Offsite P.U.E. #3
Offsite P.U.E. #3
Offsite P.U.E. #6
Offsite P.U.E. #6
Offsite P.U.E. #6