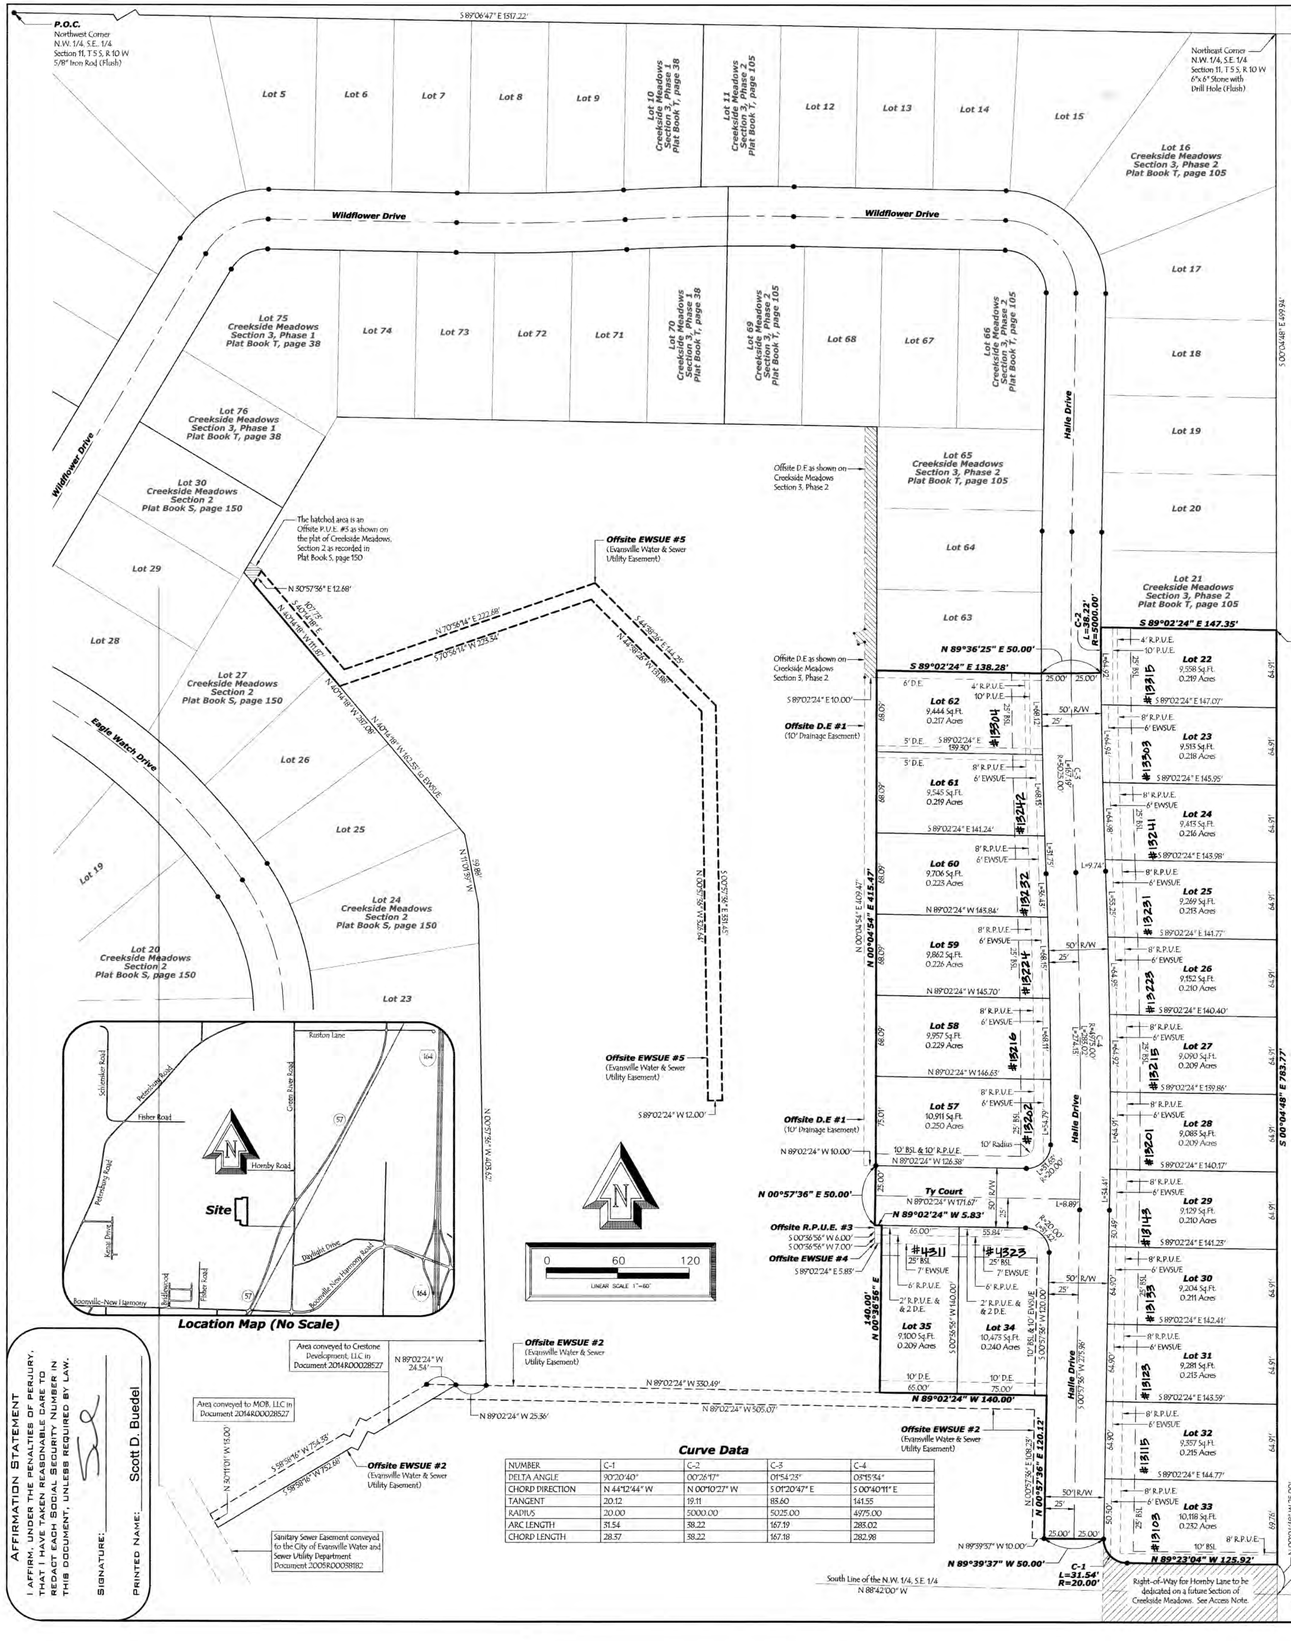

P.O.C.
Northwest Corner
N.W. 1/4, S.E. 1/4
Section 11, T 5 S, R 10 W
5/8" Iron Rod (Flush)
S 89°06'47" E 1317.22'
Northeast Corner
N.W. 1/4, S.E. 1/4
Section 11, T 5 S, R 10 W
6"x 6" Stone with
Drill Hole (Flush)
Wildflower Drive
Halls Drive
Ty Court
Hornby Lane
Eagle Watch Drive
Lot 5
Lot 6
Lot 7
Lot 8
Lot 9
Lot 10 Creekside Meadows Section 3, Phase 1 Plat Book T, page 38
Lot 11 Creekside Meadows Section 3, Phase 2 Plat Book T, page 105
Lot 12
Lot 13
Lot 14
Lot 15
Lot 16 Creekside Meadows Section 3, Phase 2 Plat Book T, page 105
Lot 17
Lot 18
Lot 19
Lot 20
Lot 21 Creekside Meadows Section 3, Phase 2 Plat Book T, page 105
Lot 22 9,558 Sq.Ft. 0.219 Acres
Lot 23 9,555 Sq.Ft. 0.218 Acres
Lot 24 9,455 Sq.Ft. 0.216 Acres
Lot 25 9,269 Sq.Ft. 0.213 Acres
Lot 26 9,152 Sq.Ft. 0.210 Acres
Lot 27 9,090 Sq.Ft. 0.209 Acres
Lot 28 9,088 Sq.Ft. 0.209 Acres
Lot 29 9,129 Sq.Ft. 0.210 Acres
Lot 30 9,204 Sq.Ft. 0.211 Acres
Lot 31 9,281 Sq.Ft. 0.213 Acres
Lot 32 9,357 Sq.Ft. 0.215 Acres
Lot 33 10,118 Sq.Ft. 0.232 Acres
Lot 34 10,475 Sq.Ft. 0.240 Acres
Lot 35 9,100 Sq.Ft. 0.209 Acres
Lot 60 9,706 Sq.Ft. 0.223 Acres
Lot 61 9,545 Sq.Ft. 0.219 Acres
Lot 62 9,444 Sq.Ft. 0.217 Acres
Lot 63
Lot 64
Lot 65 Creekside Meadows Section 3, Phase 2 Plat Book T, page 105
Lot 66 Creekside Meadows Section 3, Phase 2 Plat Book T, page 105
Lot 67
Lot 68
Lot 69 Creekside Meadows Section 3, Phase 2 Plat Book T, page 105
Lot 70 Creekside Meadows Section 3, Phase 3B Plat Book T, page 38
Lot 71
Lot 72
Lot 73
Lot 74
Lot 75 Creekside Meadows Section 3, Phase 1 Plat Book T, page 38
Lot 76 Creekside Meadows Section 3, Phase 1 Plat Book T, page 38
Lot 57 Creekside Meadows Section 2 Plat Book S, page 150
Lot 58 Creekside Meadows Section 2 Plat Book S, page 150
Lot 59 Creekside Meadows Section 2 Plat Book S, page 150
Lot 26 Creekside Meadows Section 2 Plat Book S, page 150
Lot 27 Creekside Meadows Section 2 Plat Book S, page 150
Lot 28
Lot 29
Lot 30 Creekside Meadows Section 2 Plat Book S, page 150
Lot 23 Creekside Meadows Section 2 Plat Book S, page 150
Lot 24 Creekside Meadows Section 2 Plat Book S, page 150
Lot 25
Lot 26
Offsite D.E as shown on Creekside Meadows Section 3, Phase 2
Offsite D.E #1 (10' Drainage Easement)
Offsite EWSUE #5 (Evansville Water & Sewer Utility Easement)
Offsite EWSUE #2 (Evansville Water & Sewer Utility Easement)
Offsite EWSUE #4
Offsite R.P.U.E. #3
The hatched area is an Offsite R.U.E. #1 as shown on the plat of Creekside Meadows, Section 2 as recorded in Plat Book S, page 150
N 50°57'56" E 12.68'
N 27°58'34" E 222.68'
S 70°58'56" W 223.32'
N 44°08'24" E 141.26'
S 44°08'24" W 101.68'
N 40°04'08" W 250.00'
N 40°04'08" W 250.00' E.M.E.
N 00°04'54" E 409.47'
N 00°04'54" E 415.47'
N 00°04'54" E 783.77'
S 00°04'48" E 499.94'
S 00°04'48" E 783.77'
N 00°57'36" E 50.00'
N 89°02'24" W 5.83'
S 89°02'24" E 147.35'
N 89°36'25" E 50.00'
S 89°02'24" E 138.28'
S 89°02'24" E 140.00'
N 89°02'24" W 140.00'
S 89°02'24" E 147.07'
S 89°02'24" E 143.98'
S 89°02'24" E 141.77'
S 89°02'24" E 140.40'
S 89°02'24" E 139.86'
S 89°02'24" E 140.57'
S 89°02'24" E 141.28'
S 89°02'24" E 142.41'
S 89°02'24" E 143.59'
S 89°02'24" E 144.77'
S 89°02'24" E 145.95'
N 89°02'24" W 171.67'
N 89°02'24" W 126.38'
N 89°02'24" W 10.00'
N 89°02'24" W 146.65'
N 89°02'24" W 145.70'
N 89°02'24" W 145.84'
N 89°02'24" W 141.24'
S 89°02'24" E 199.50'
N 89°02'24" W 12.00'
N 89°02'24" W 25.86'
N 89°02'24" W 330.49'
N 89°02'24" W 305.01'
N 89°39'57" W 10.00'
N 89°39'37" W 50.00'
S 89°23'04" W 125.92'
S 30°11'01" W 15.00'
S 59°38'16" W 254.58'
S 59°38'16" W 252.86'
N 00°57'36" E 120.12'
N 00°57'36" E 140.00'
S 00°57'36" W 140.00'
S 00°57'36" W 120.00'
S 00°57'36" W 255.86'
S 00°57'36" W 140.00'
S 00°57'36" W 140.00'
C-1 L=31.54' R=20.00'
C-2 L=38.22' R=3000.00'
L=9.74'
L=8.89'
L=54.41'
L=54.41'
L=54.41